




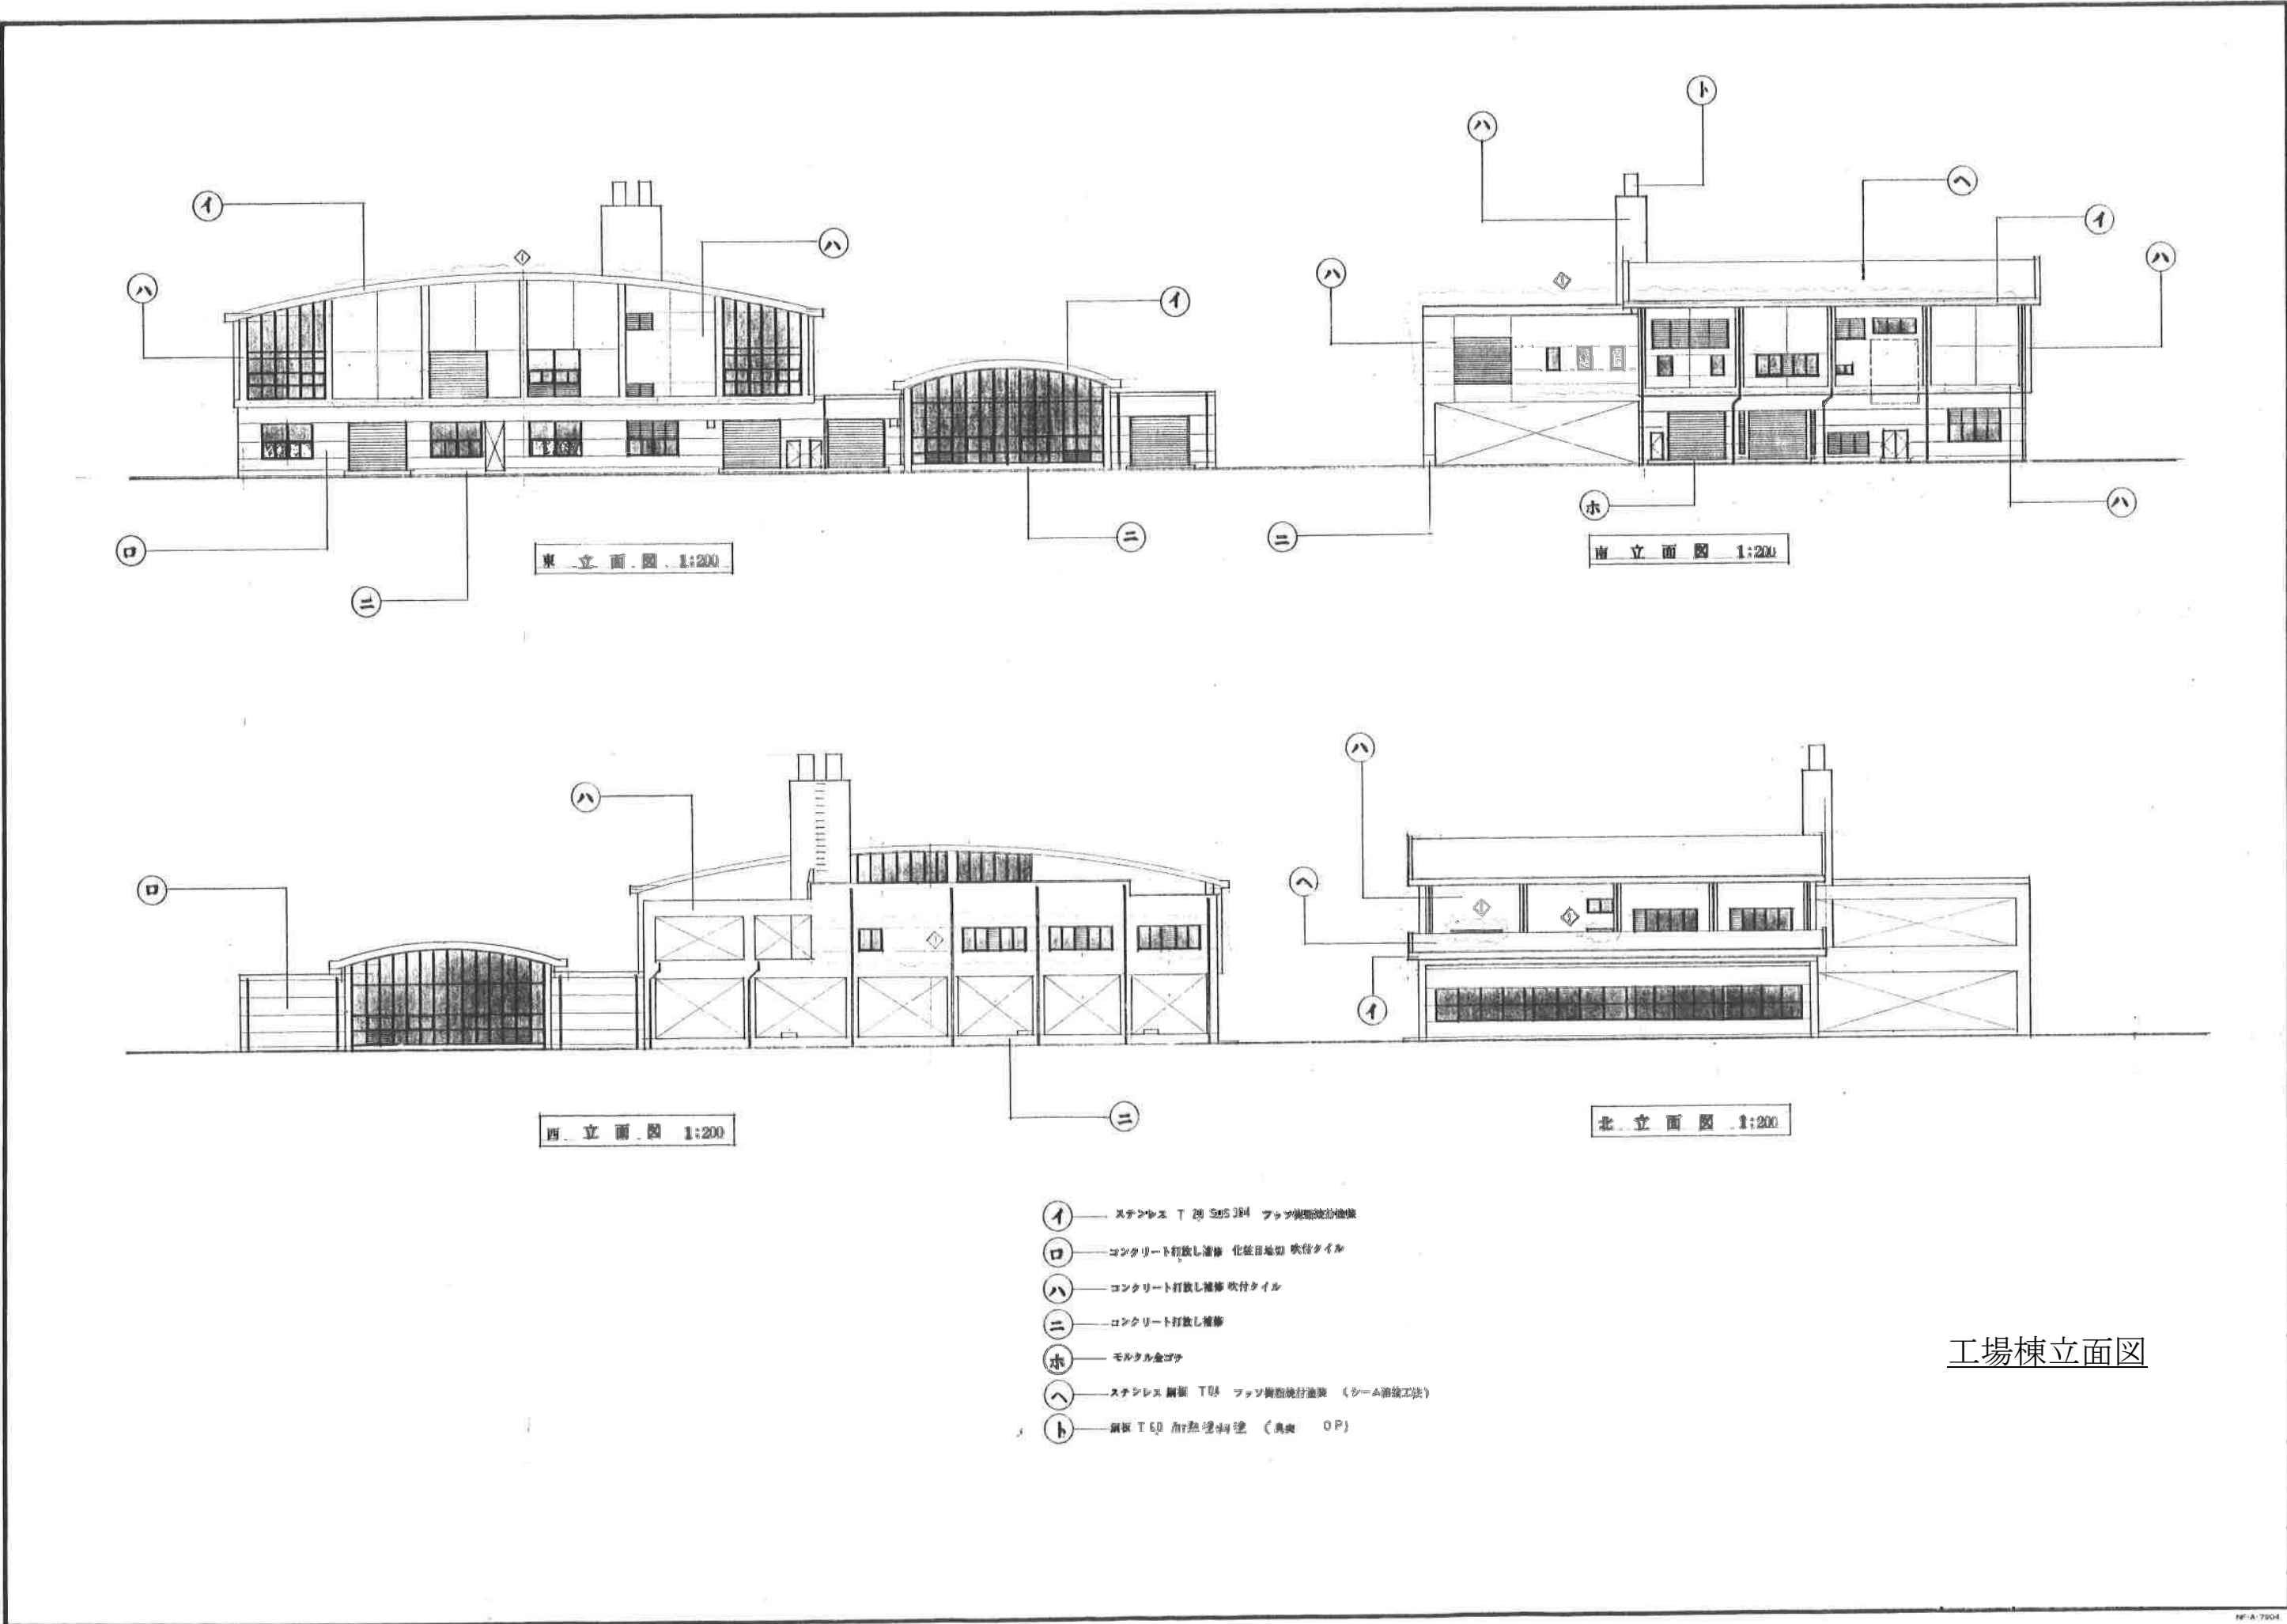


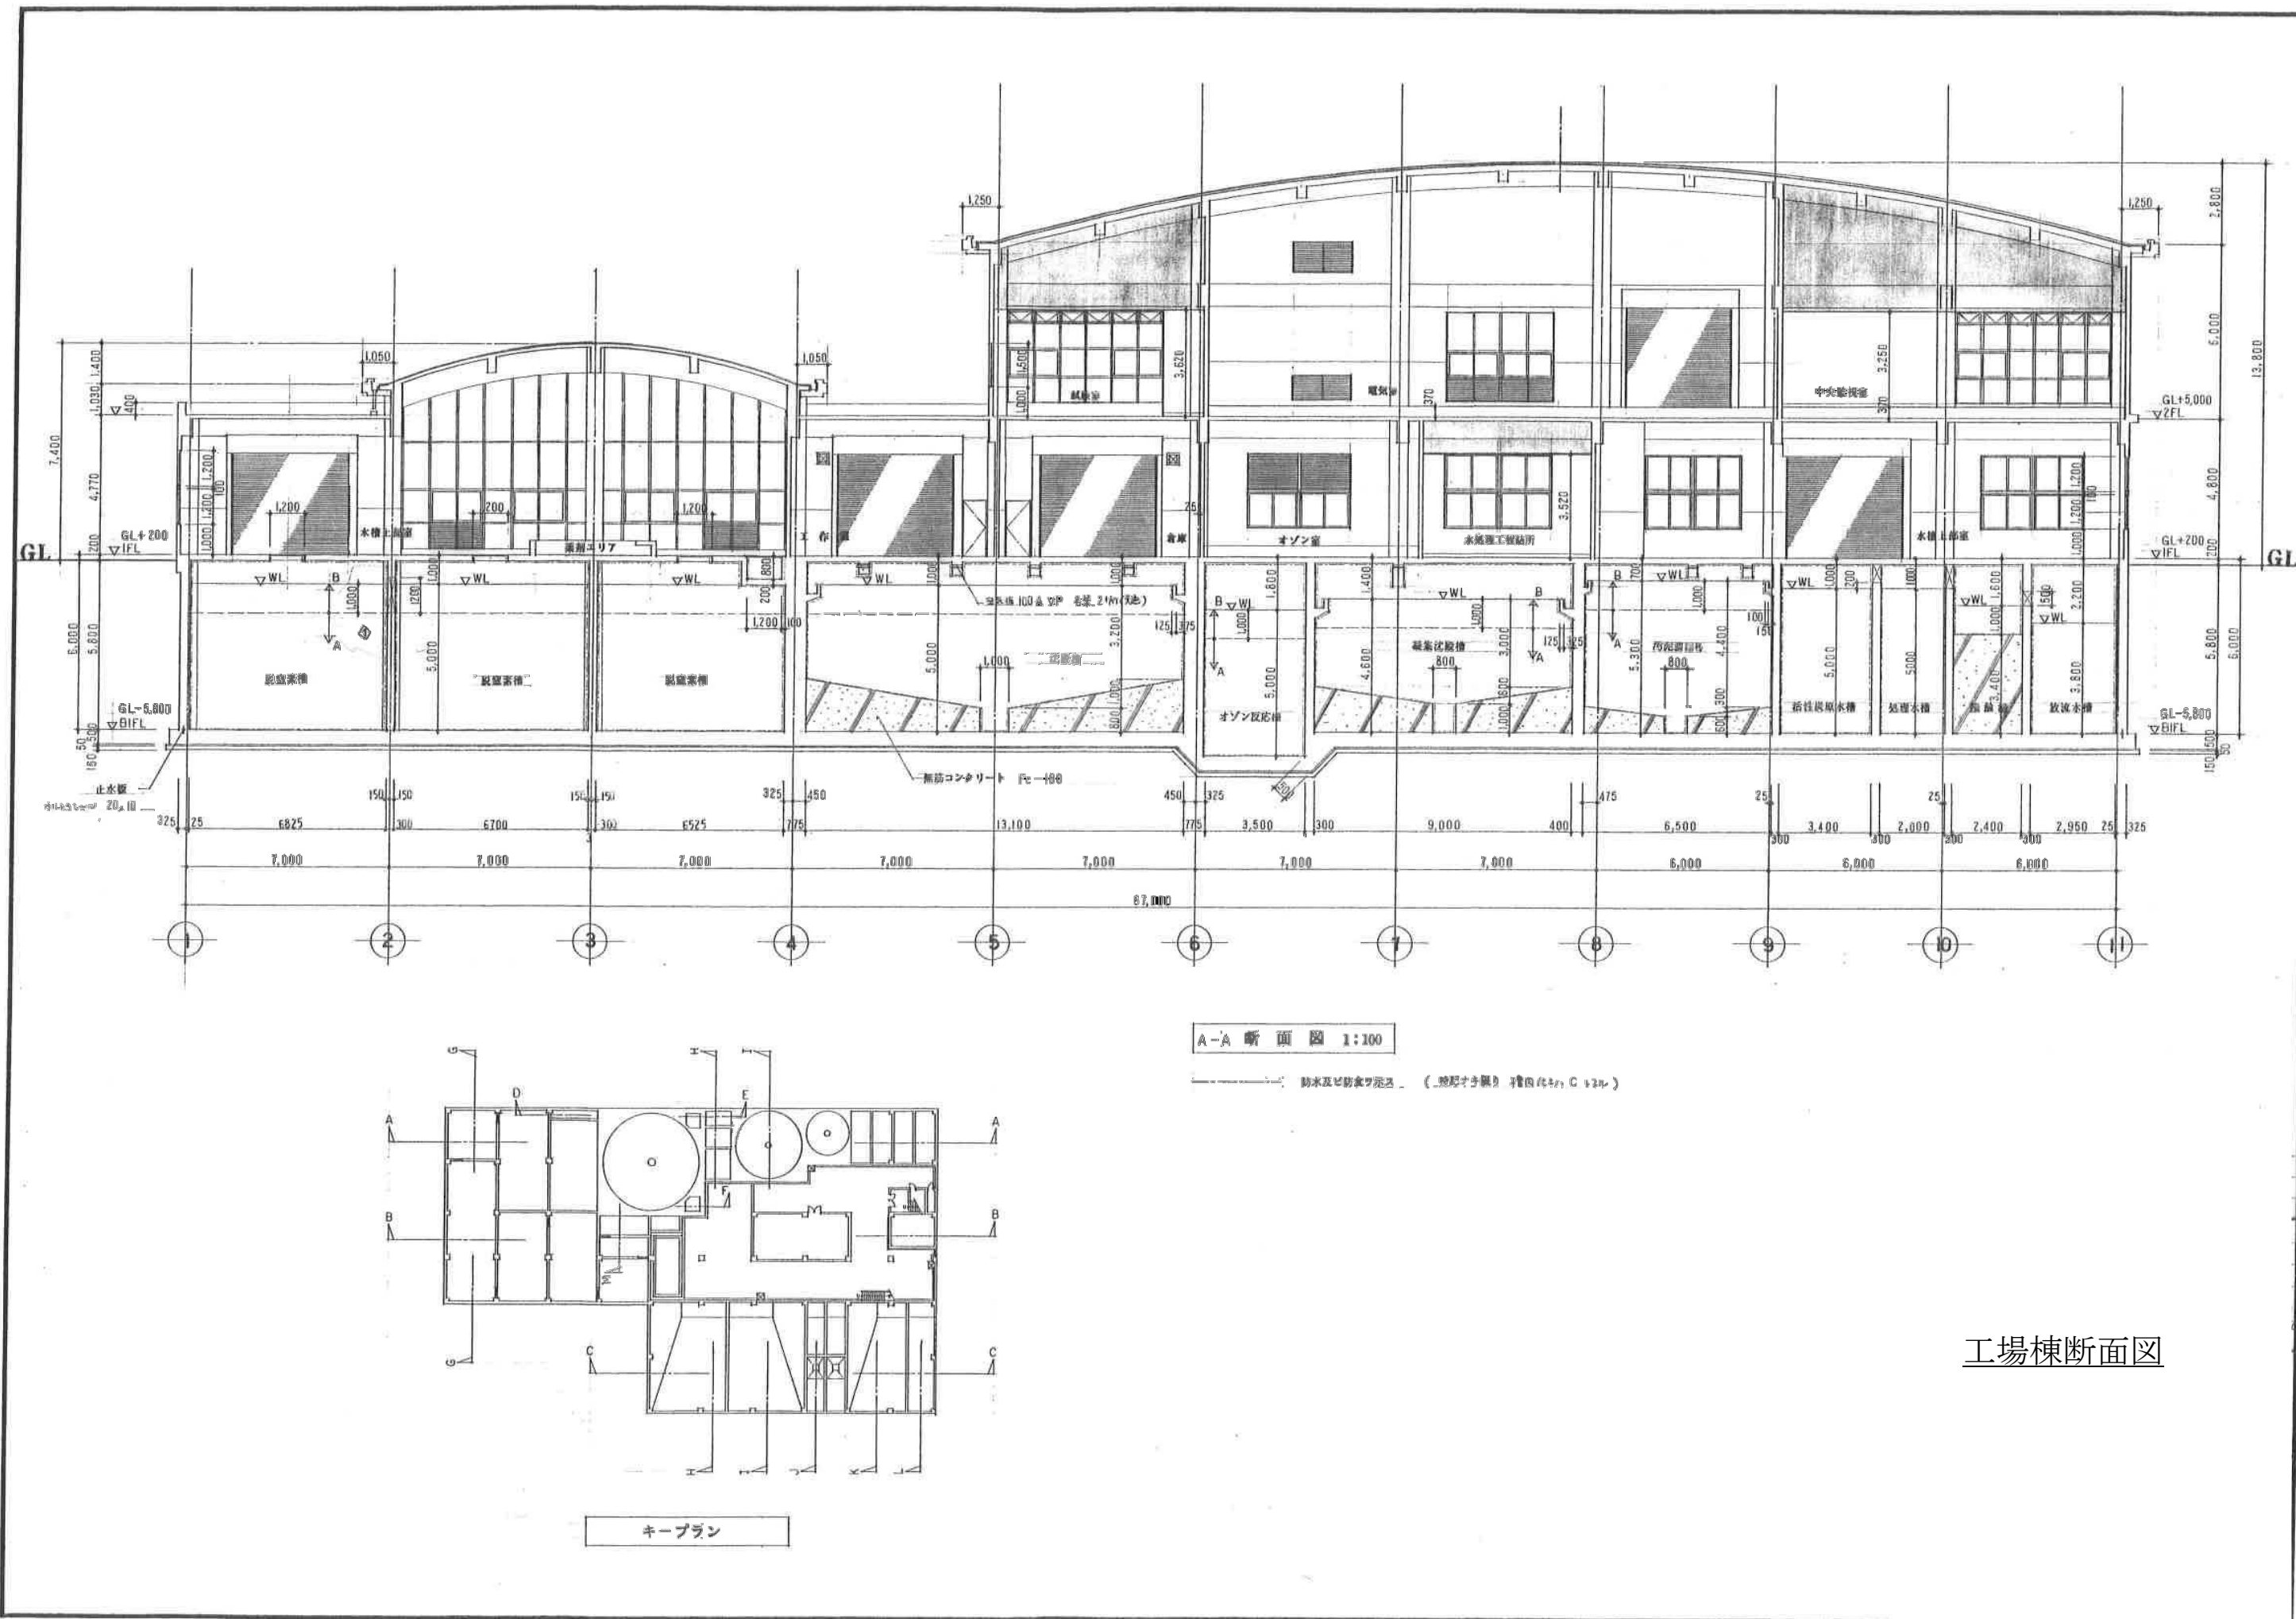



工場棟断面図

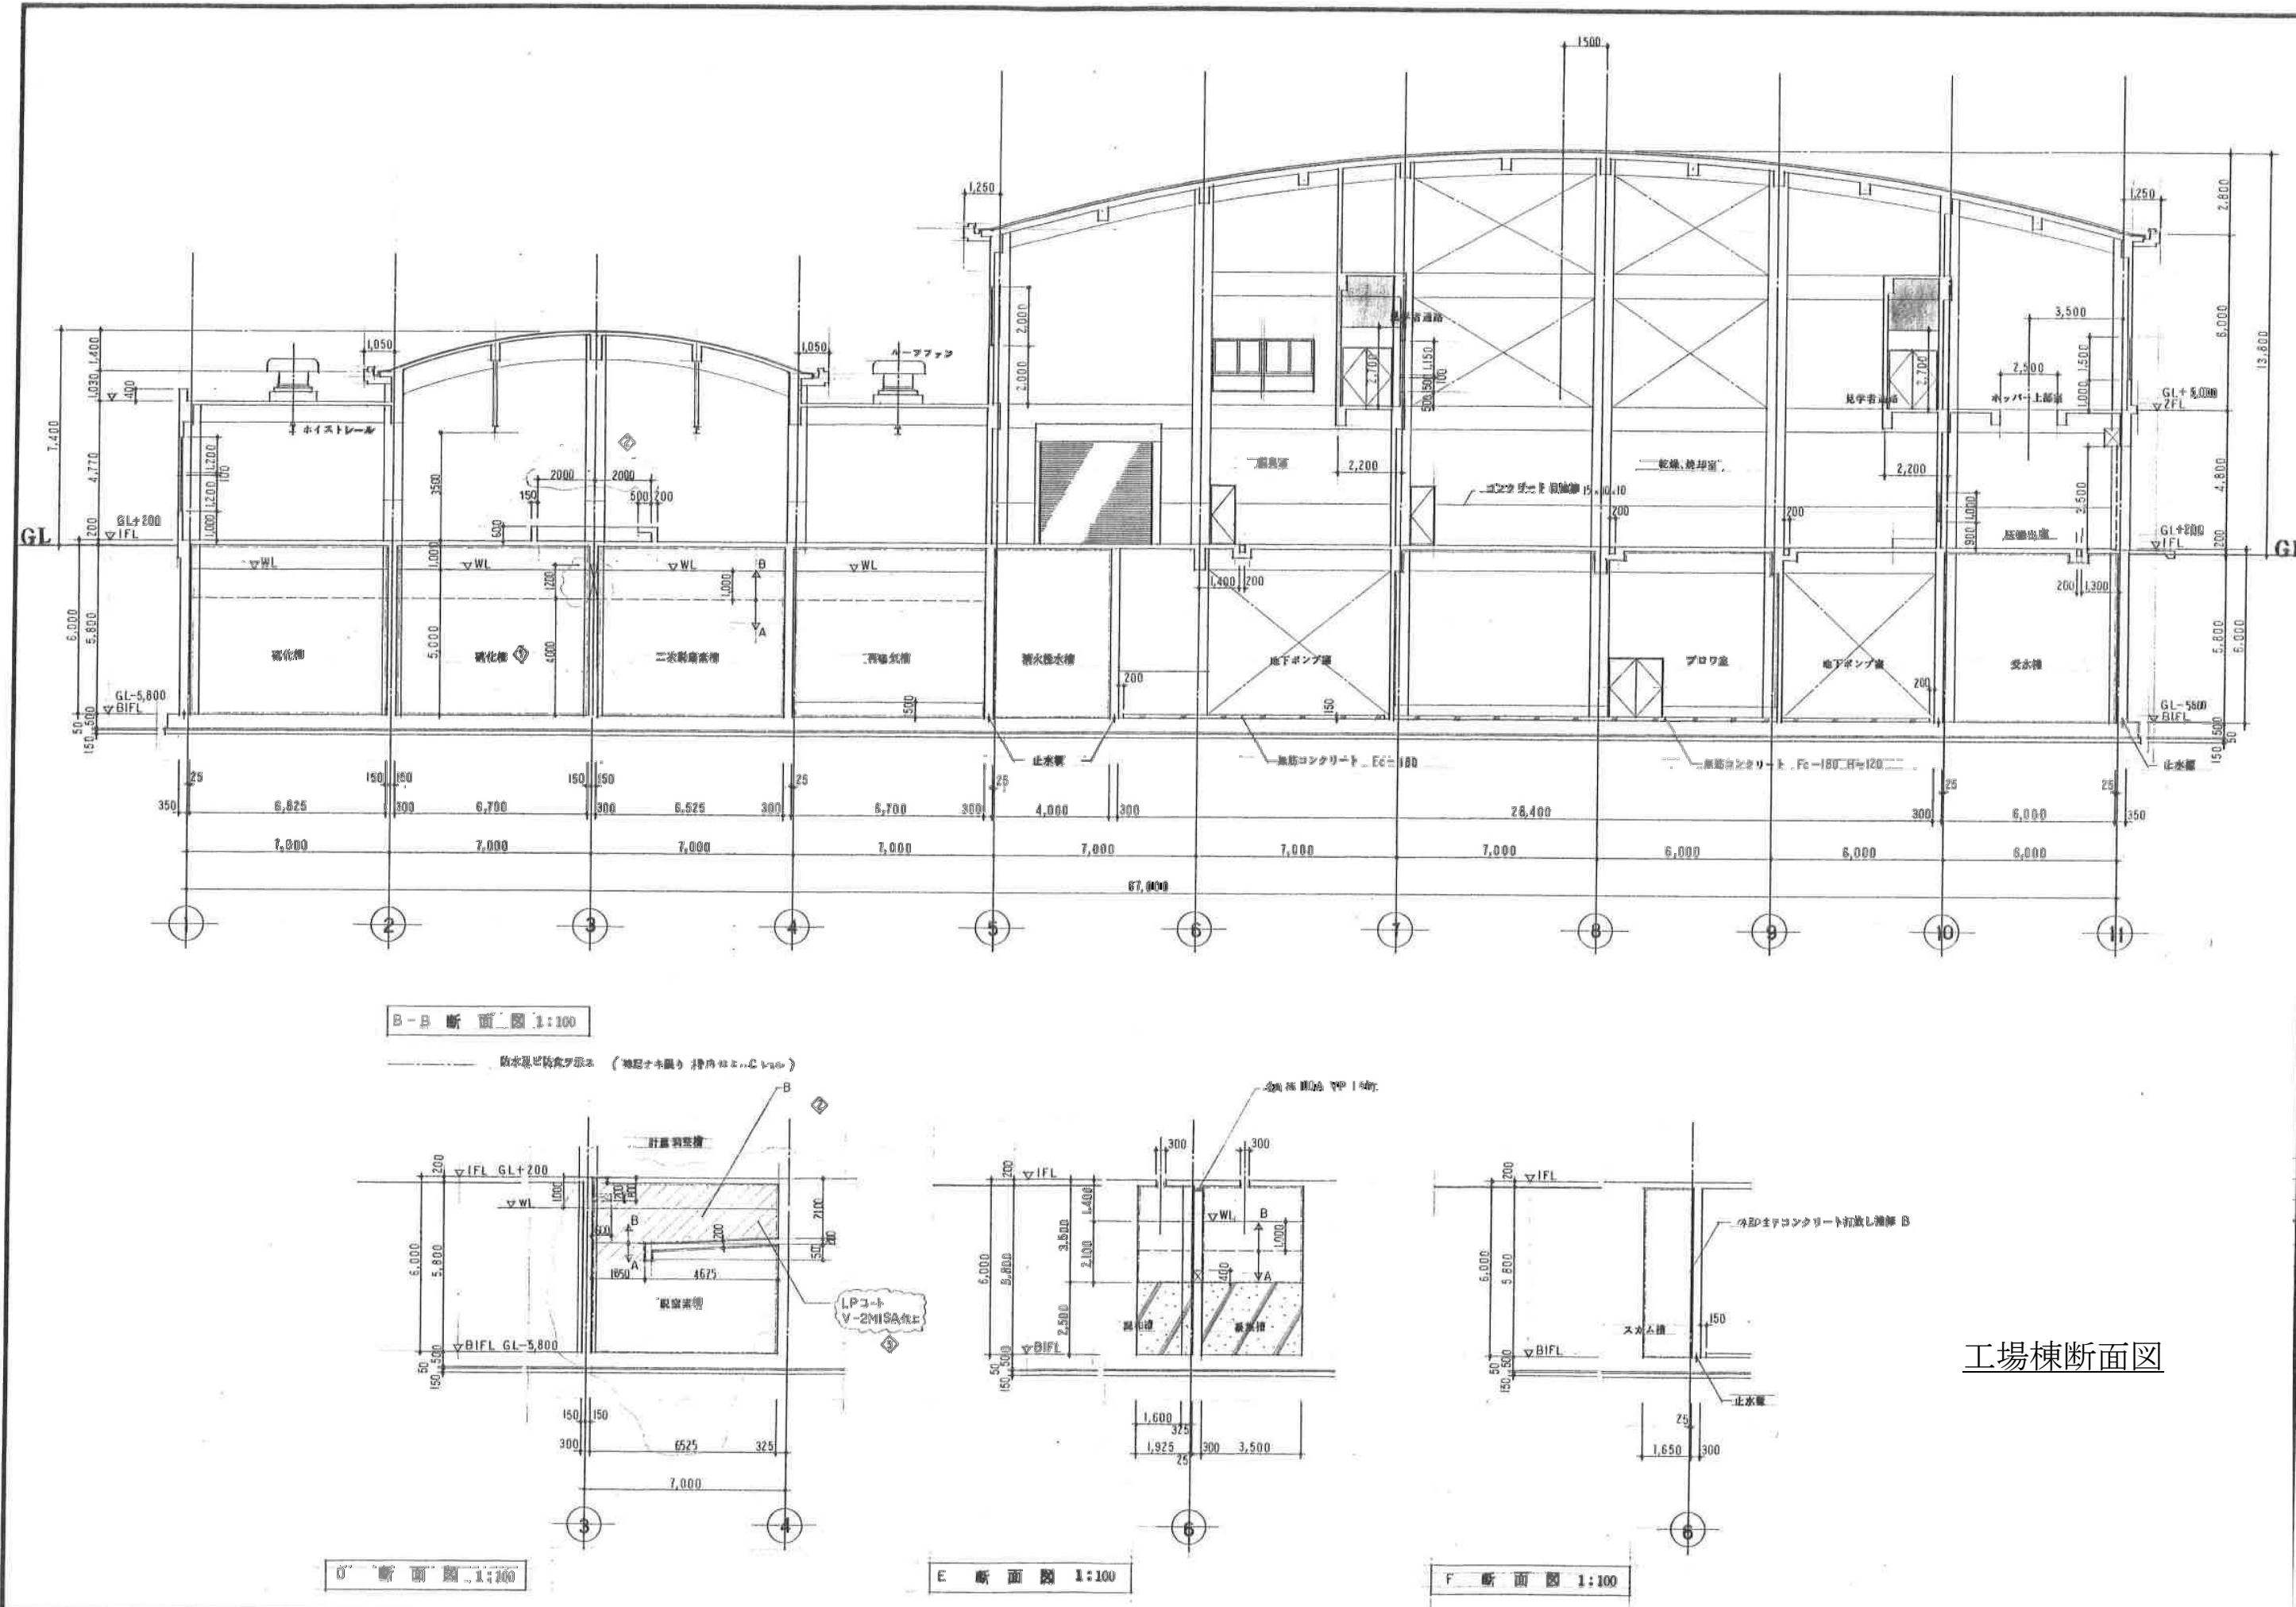


工場棟断面図

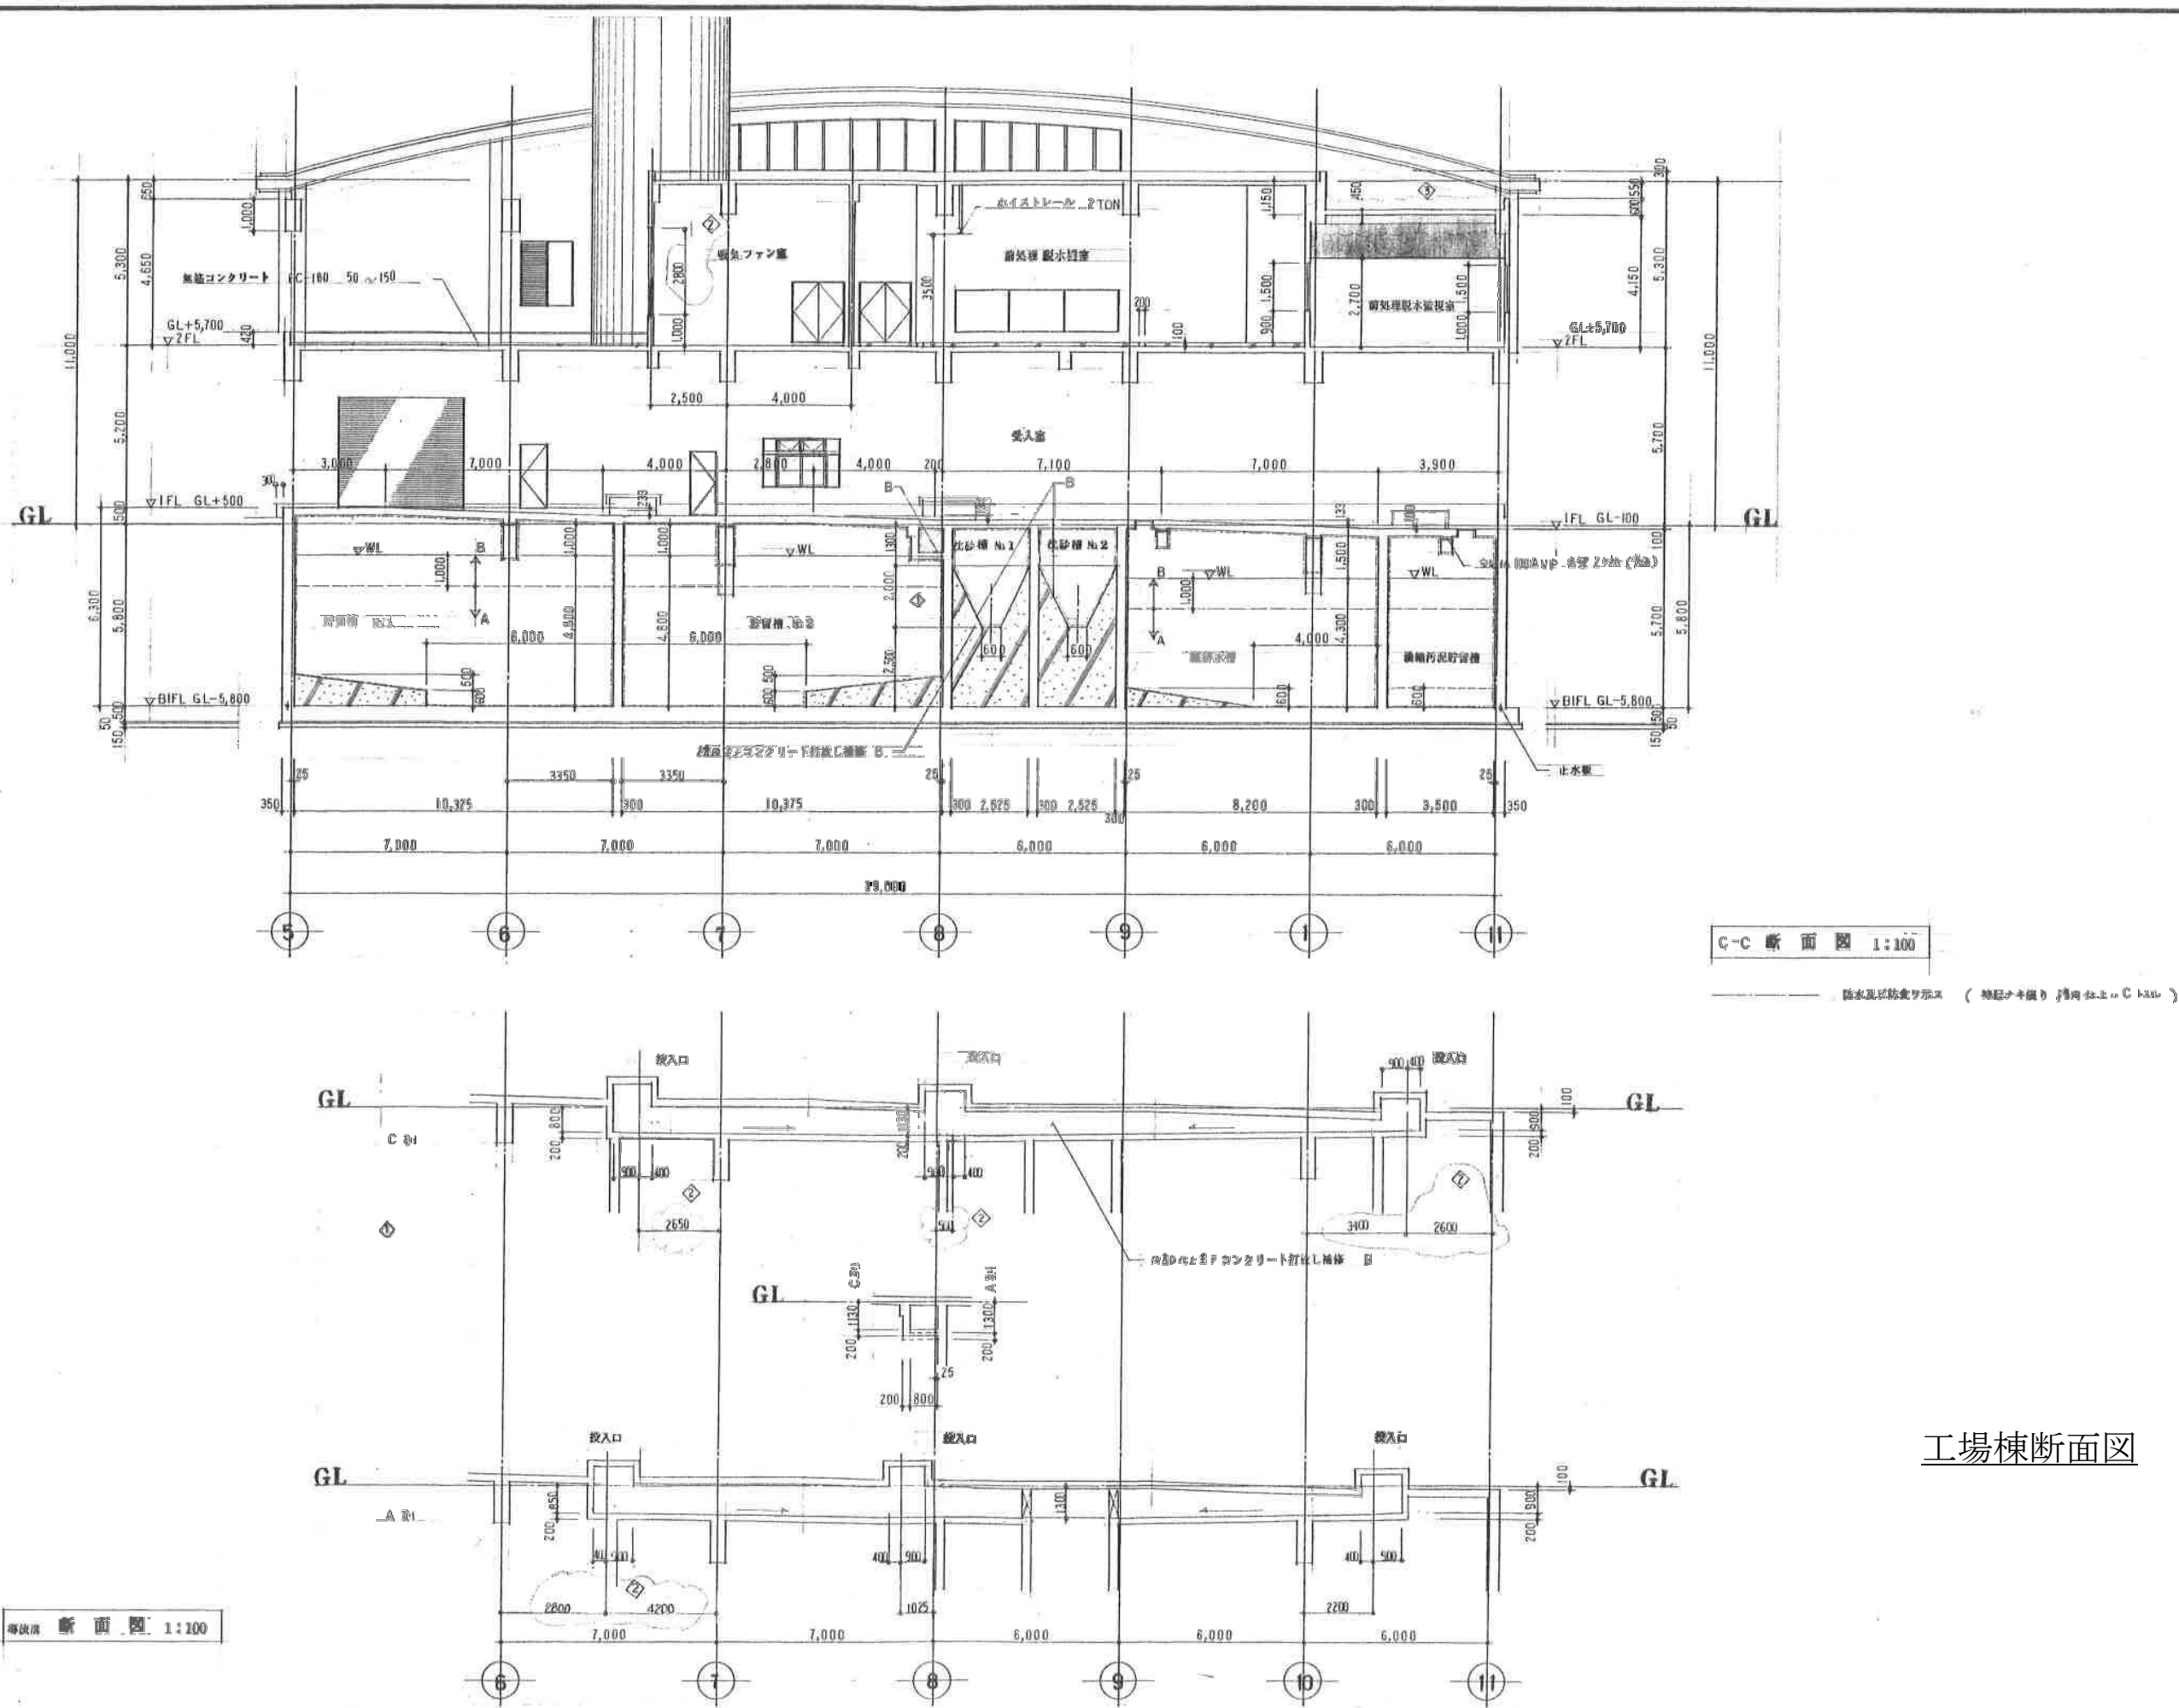

工場棟断面図

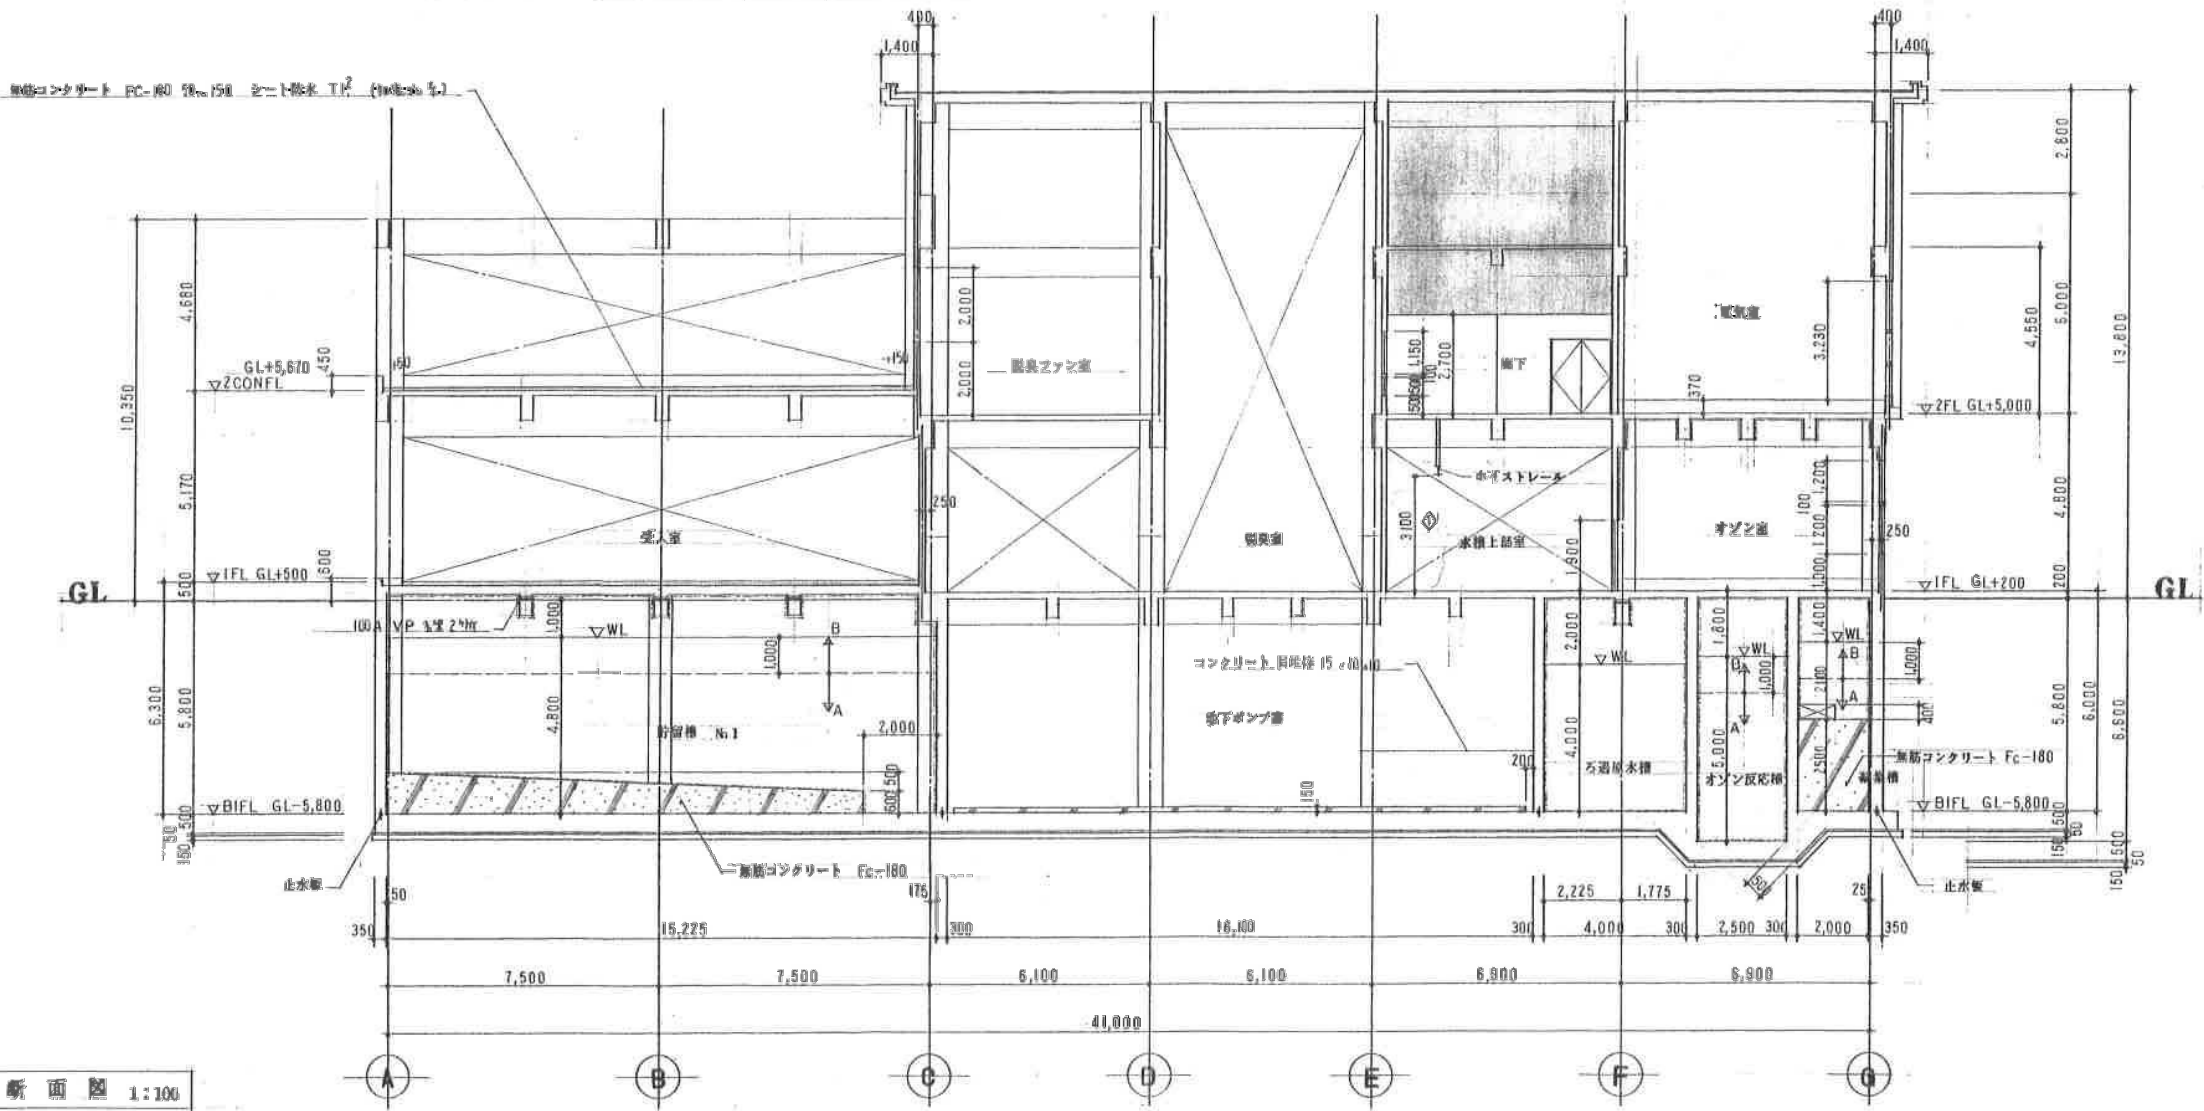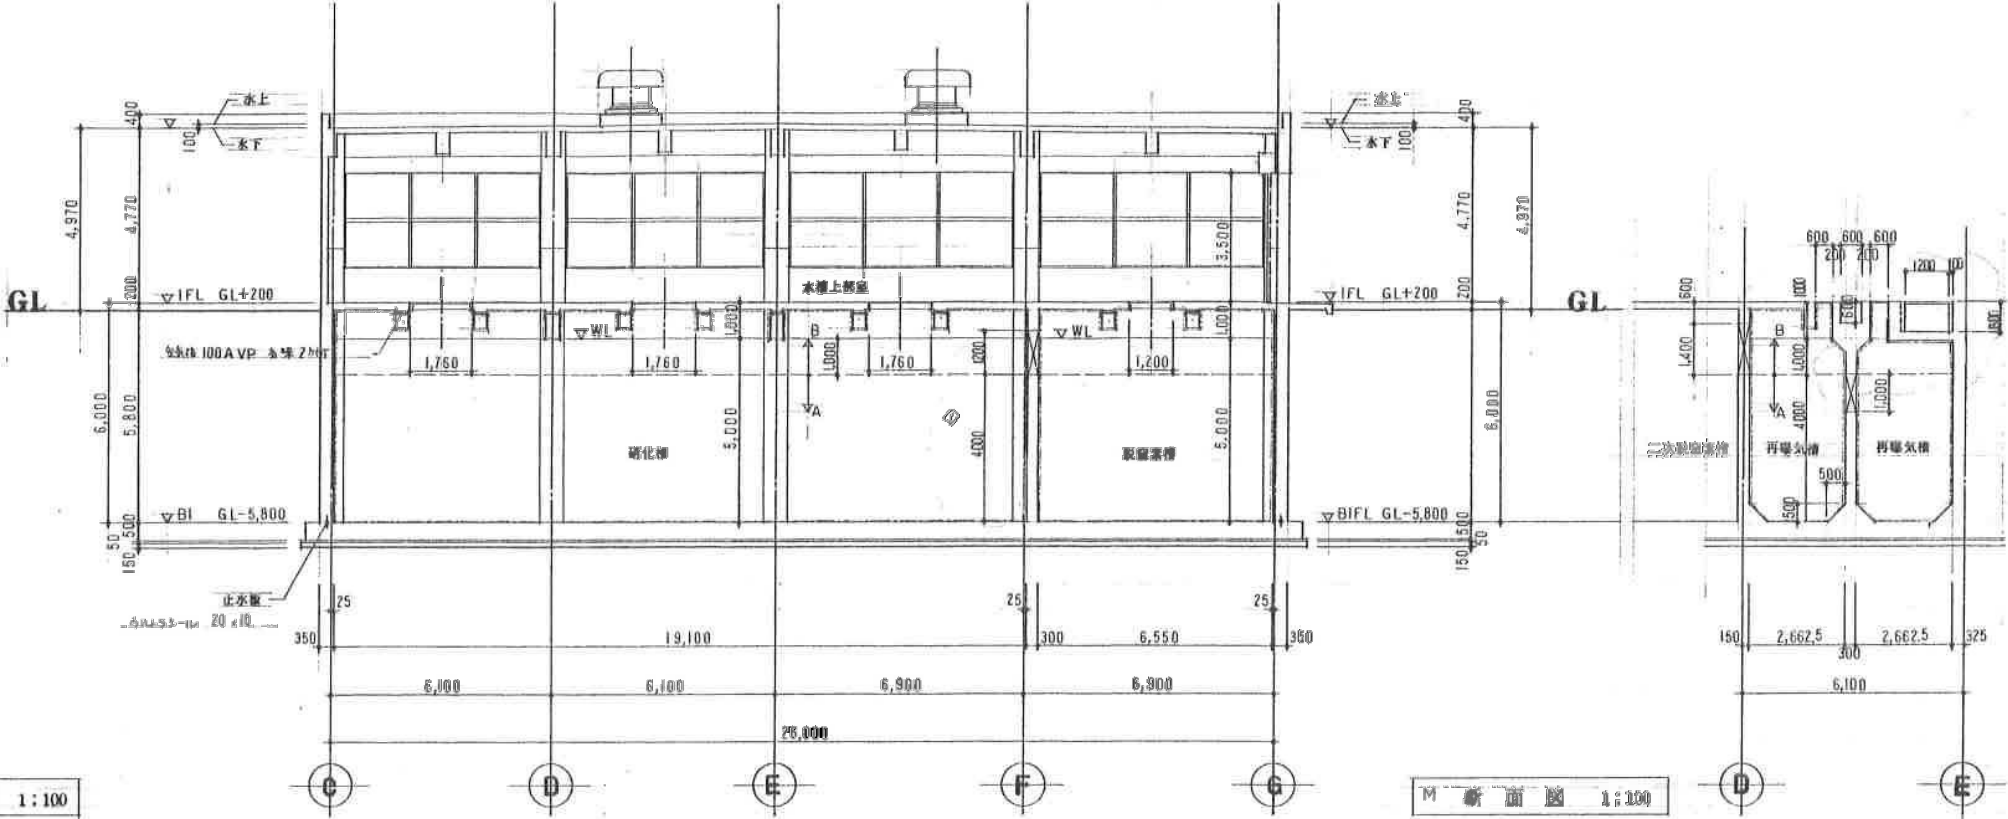


工場棟断面図

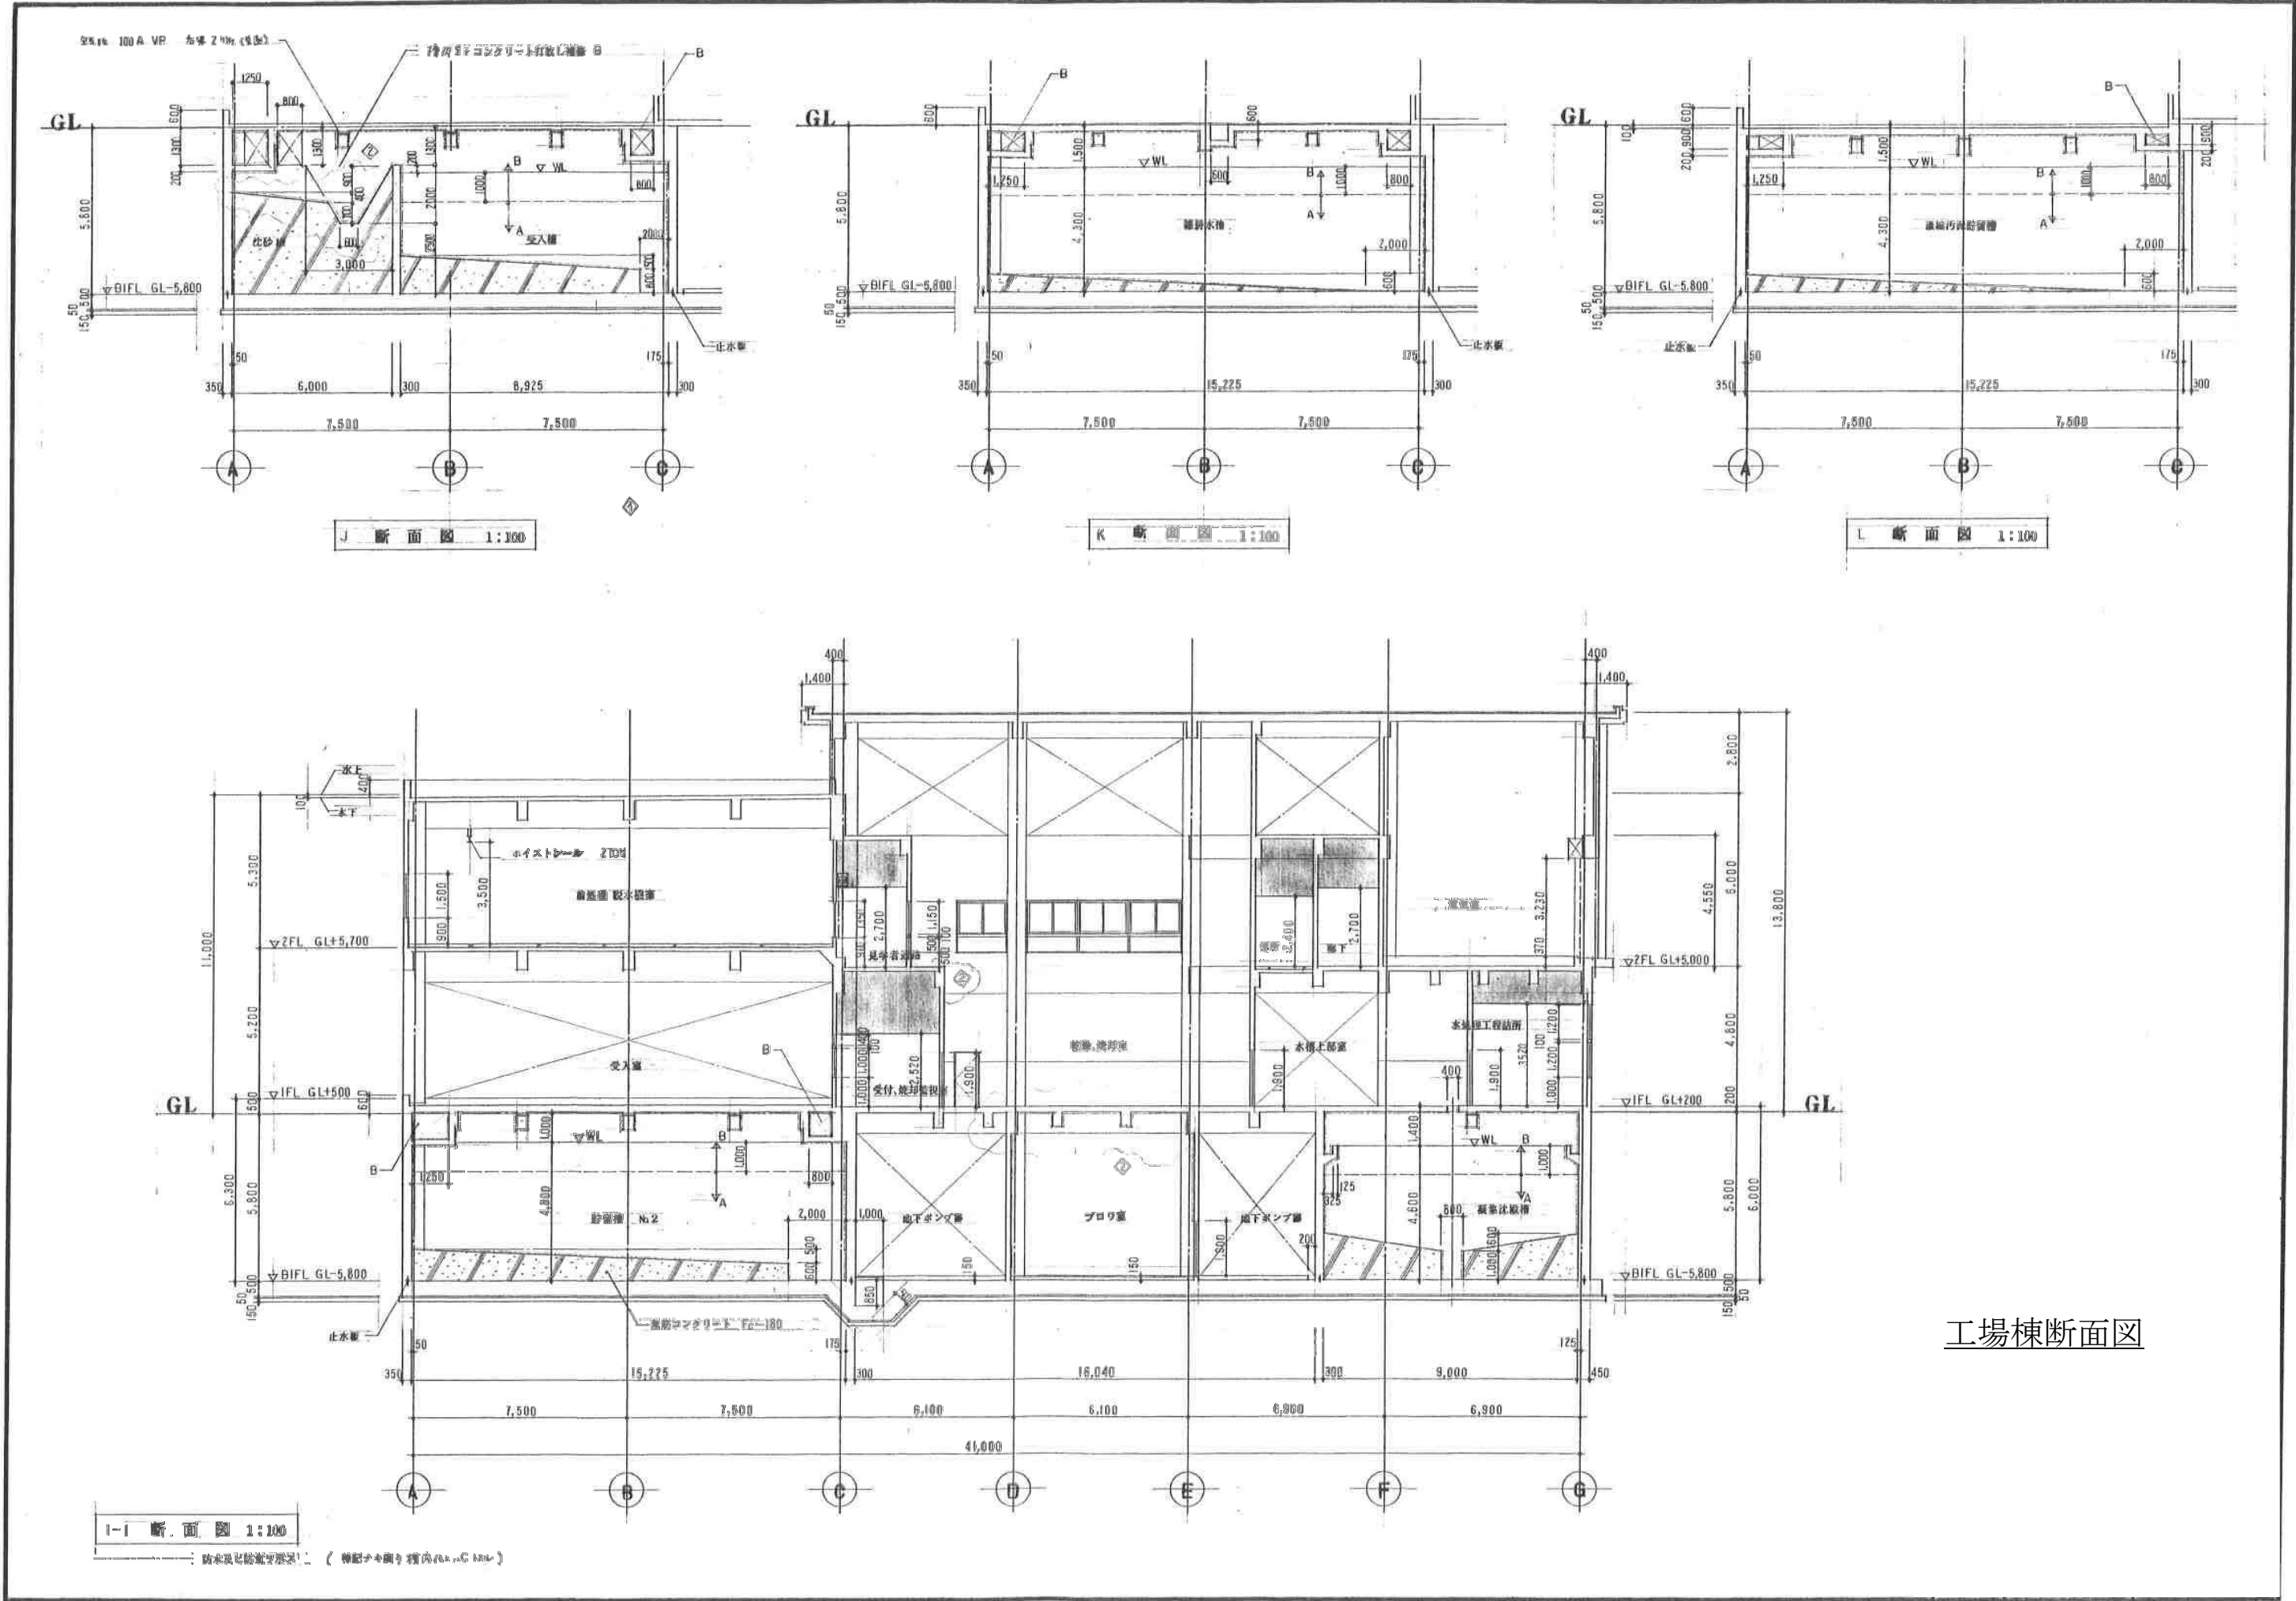


工場棟断面図




工場棟1階平面図

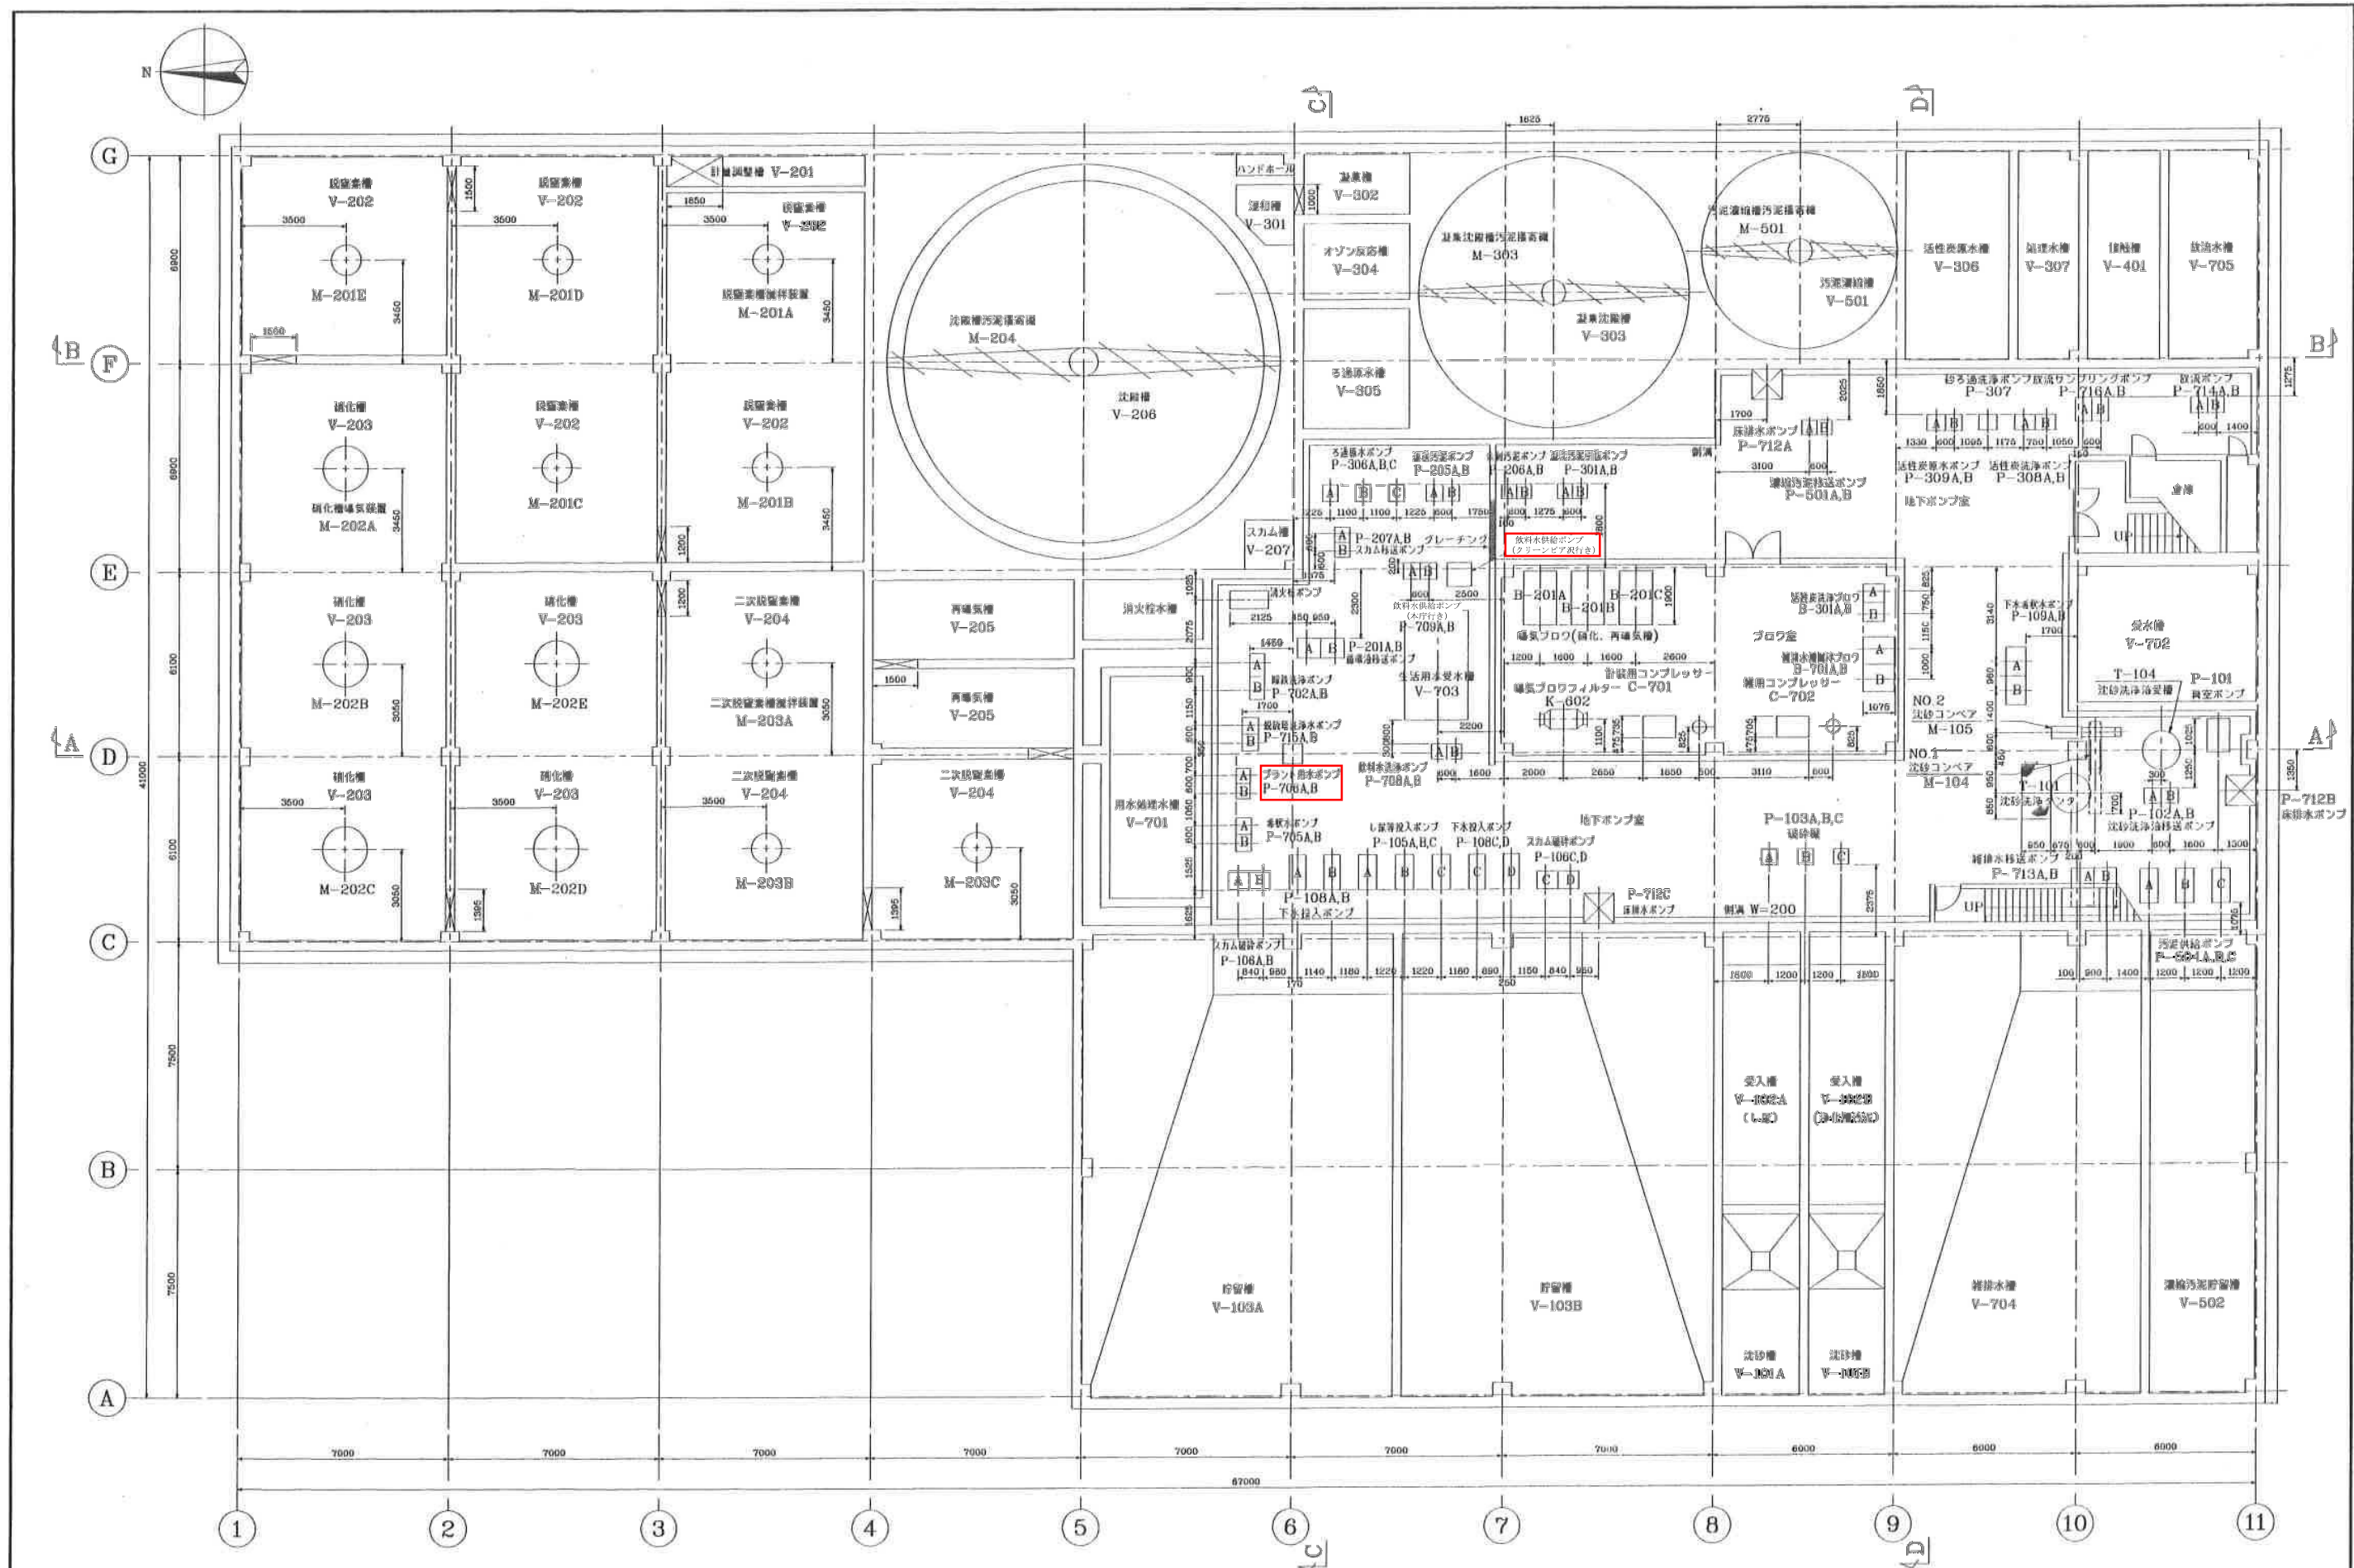



工場棟B1階平面図

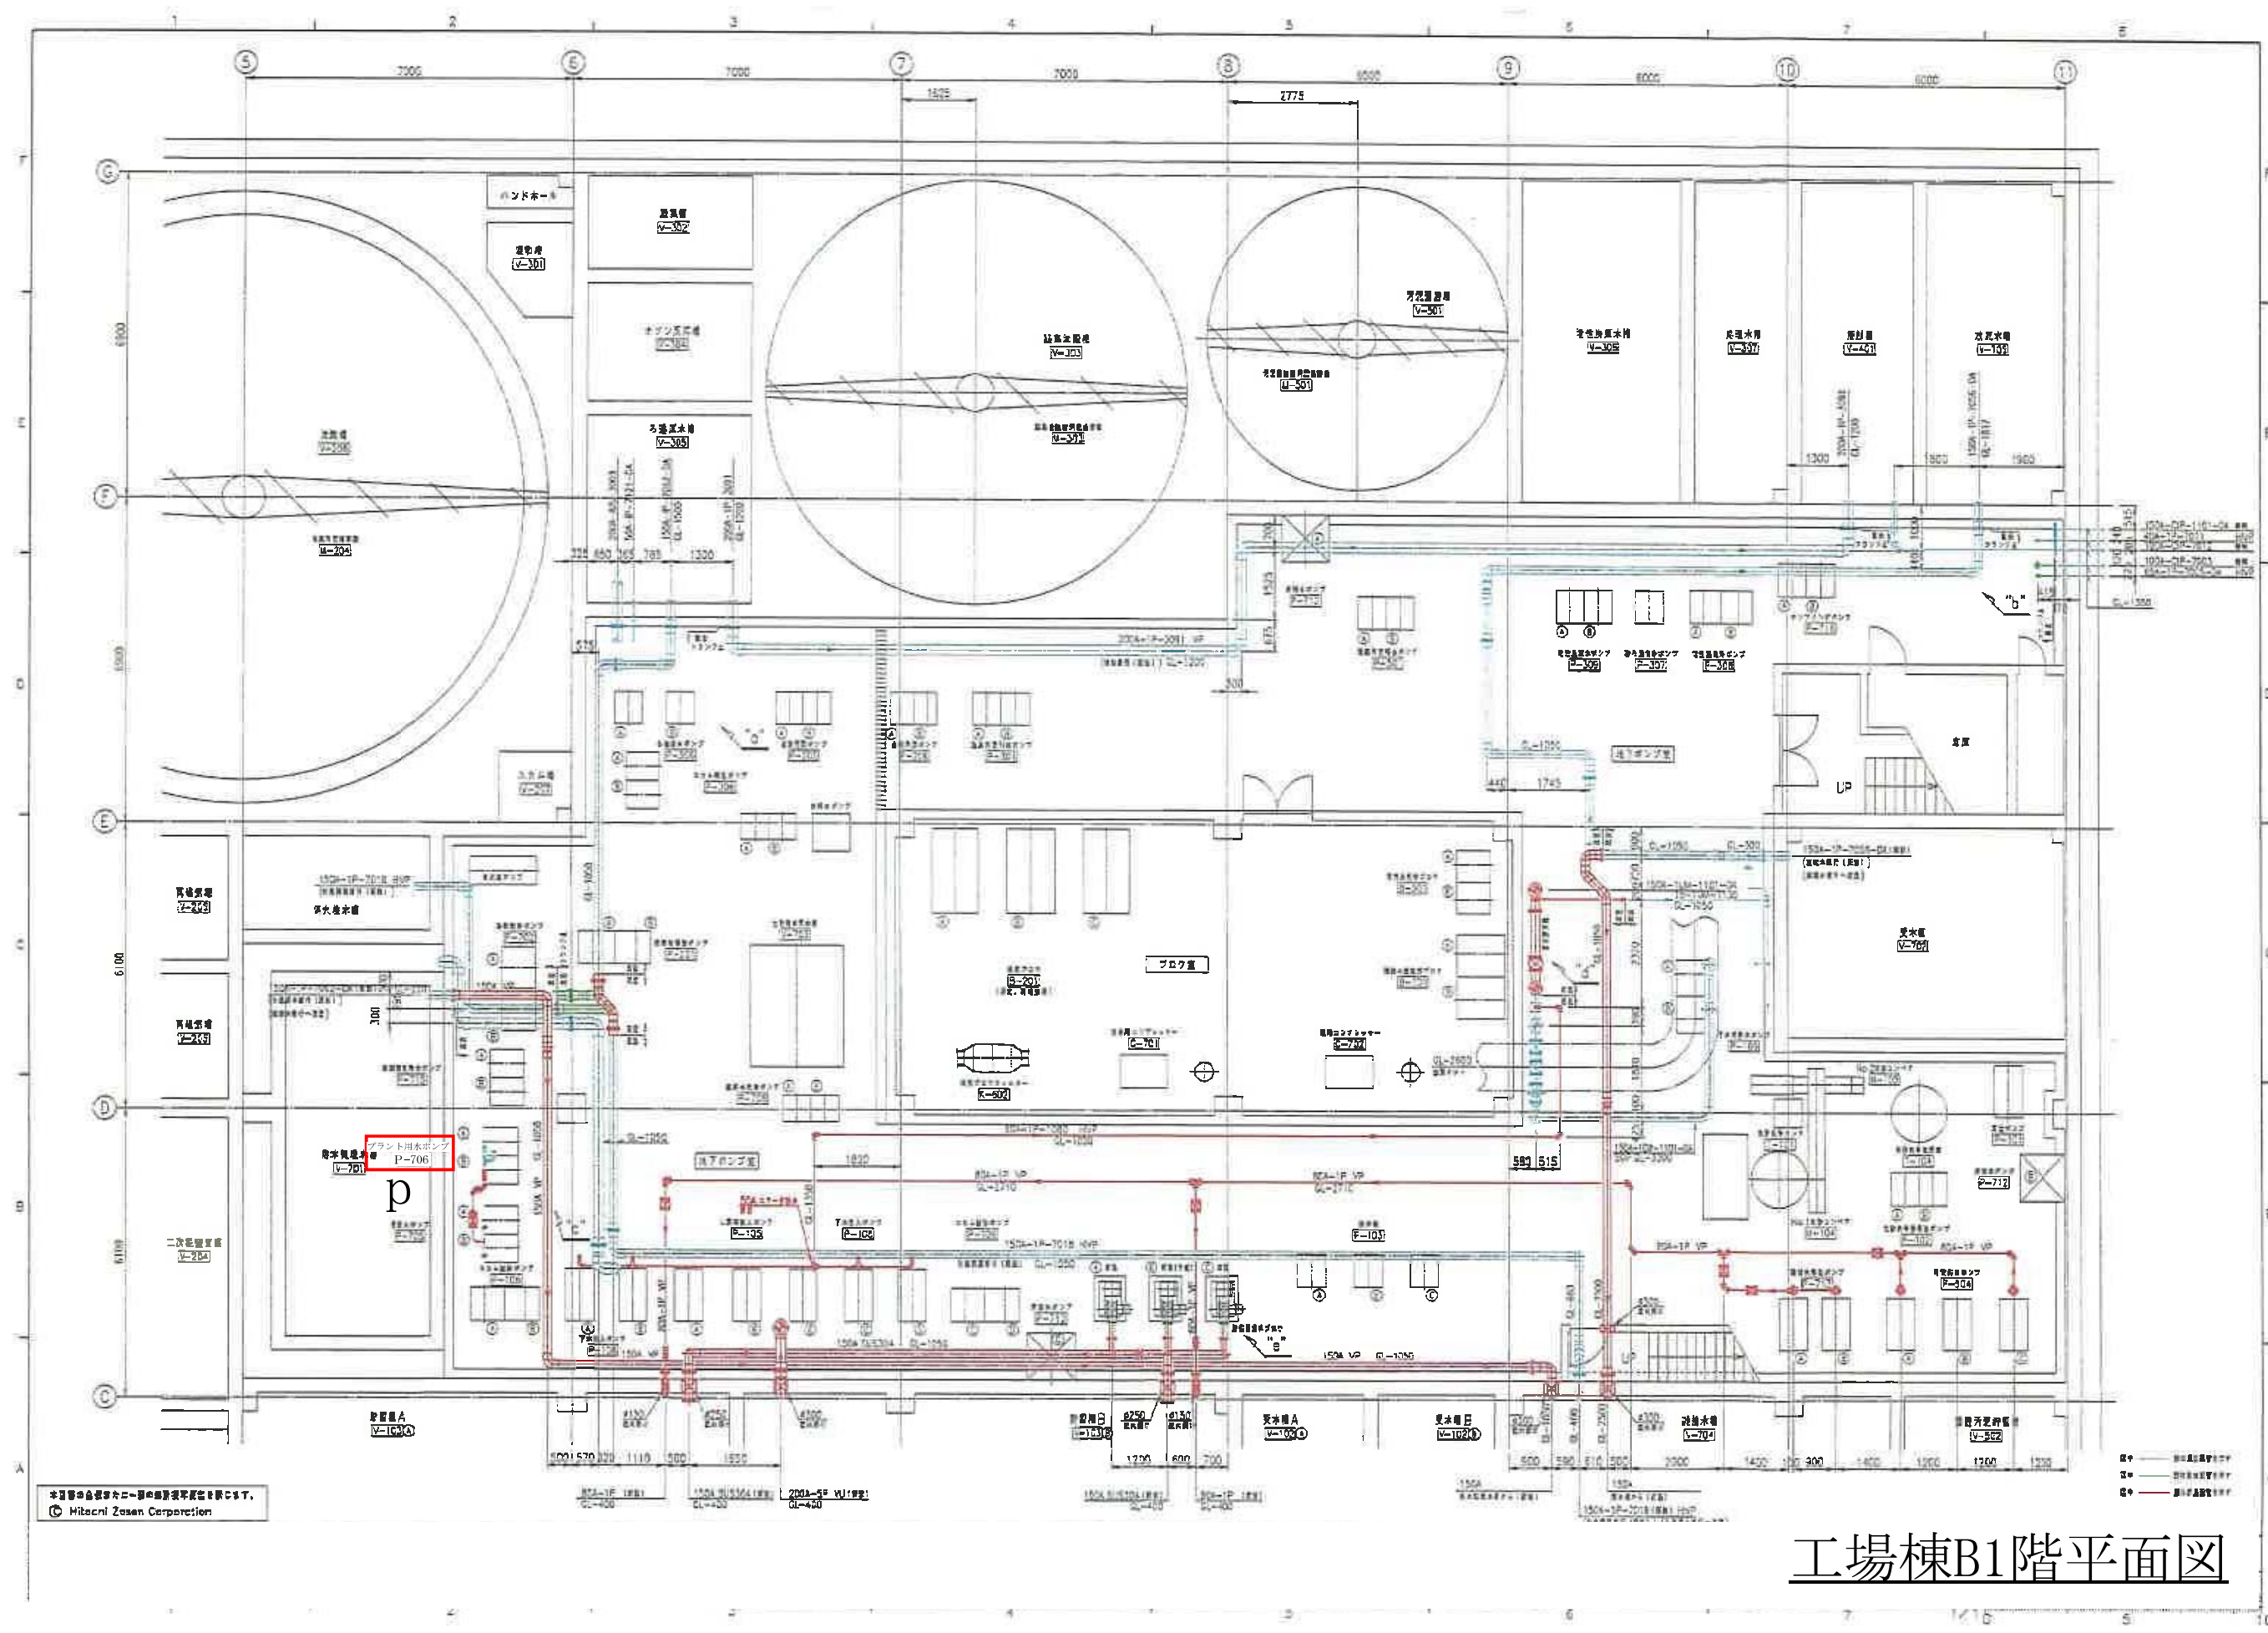

工場棟B1階平面図

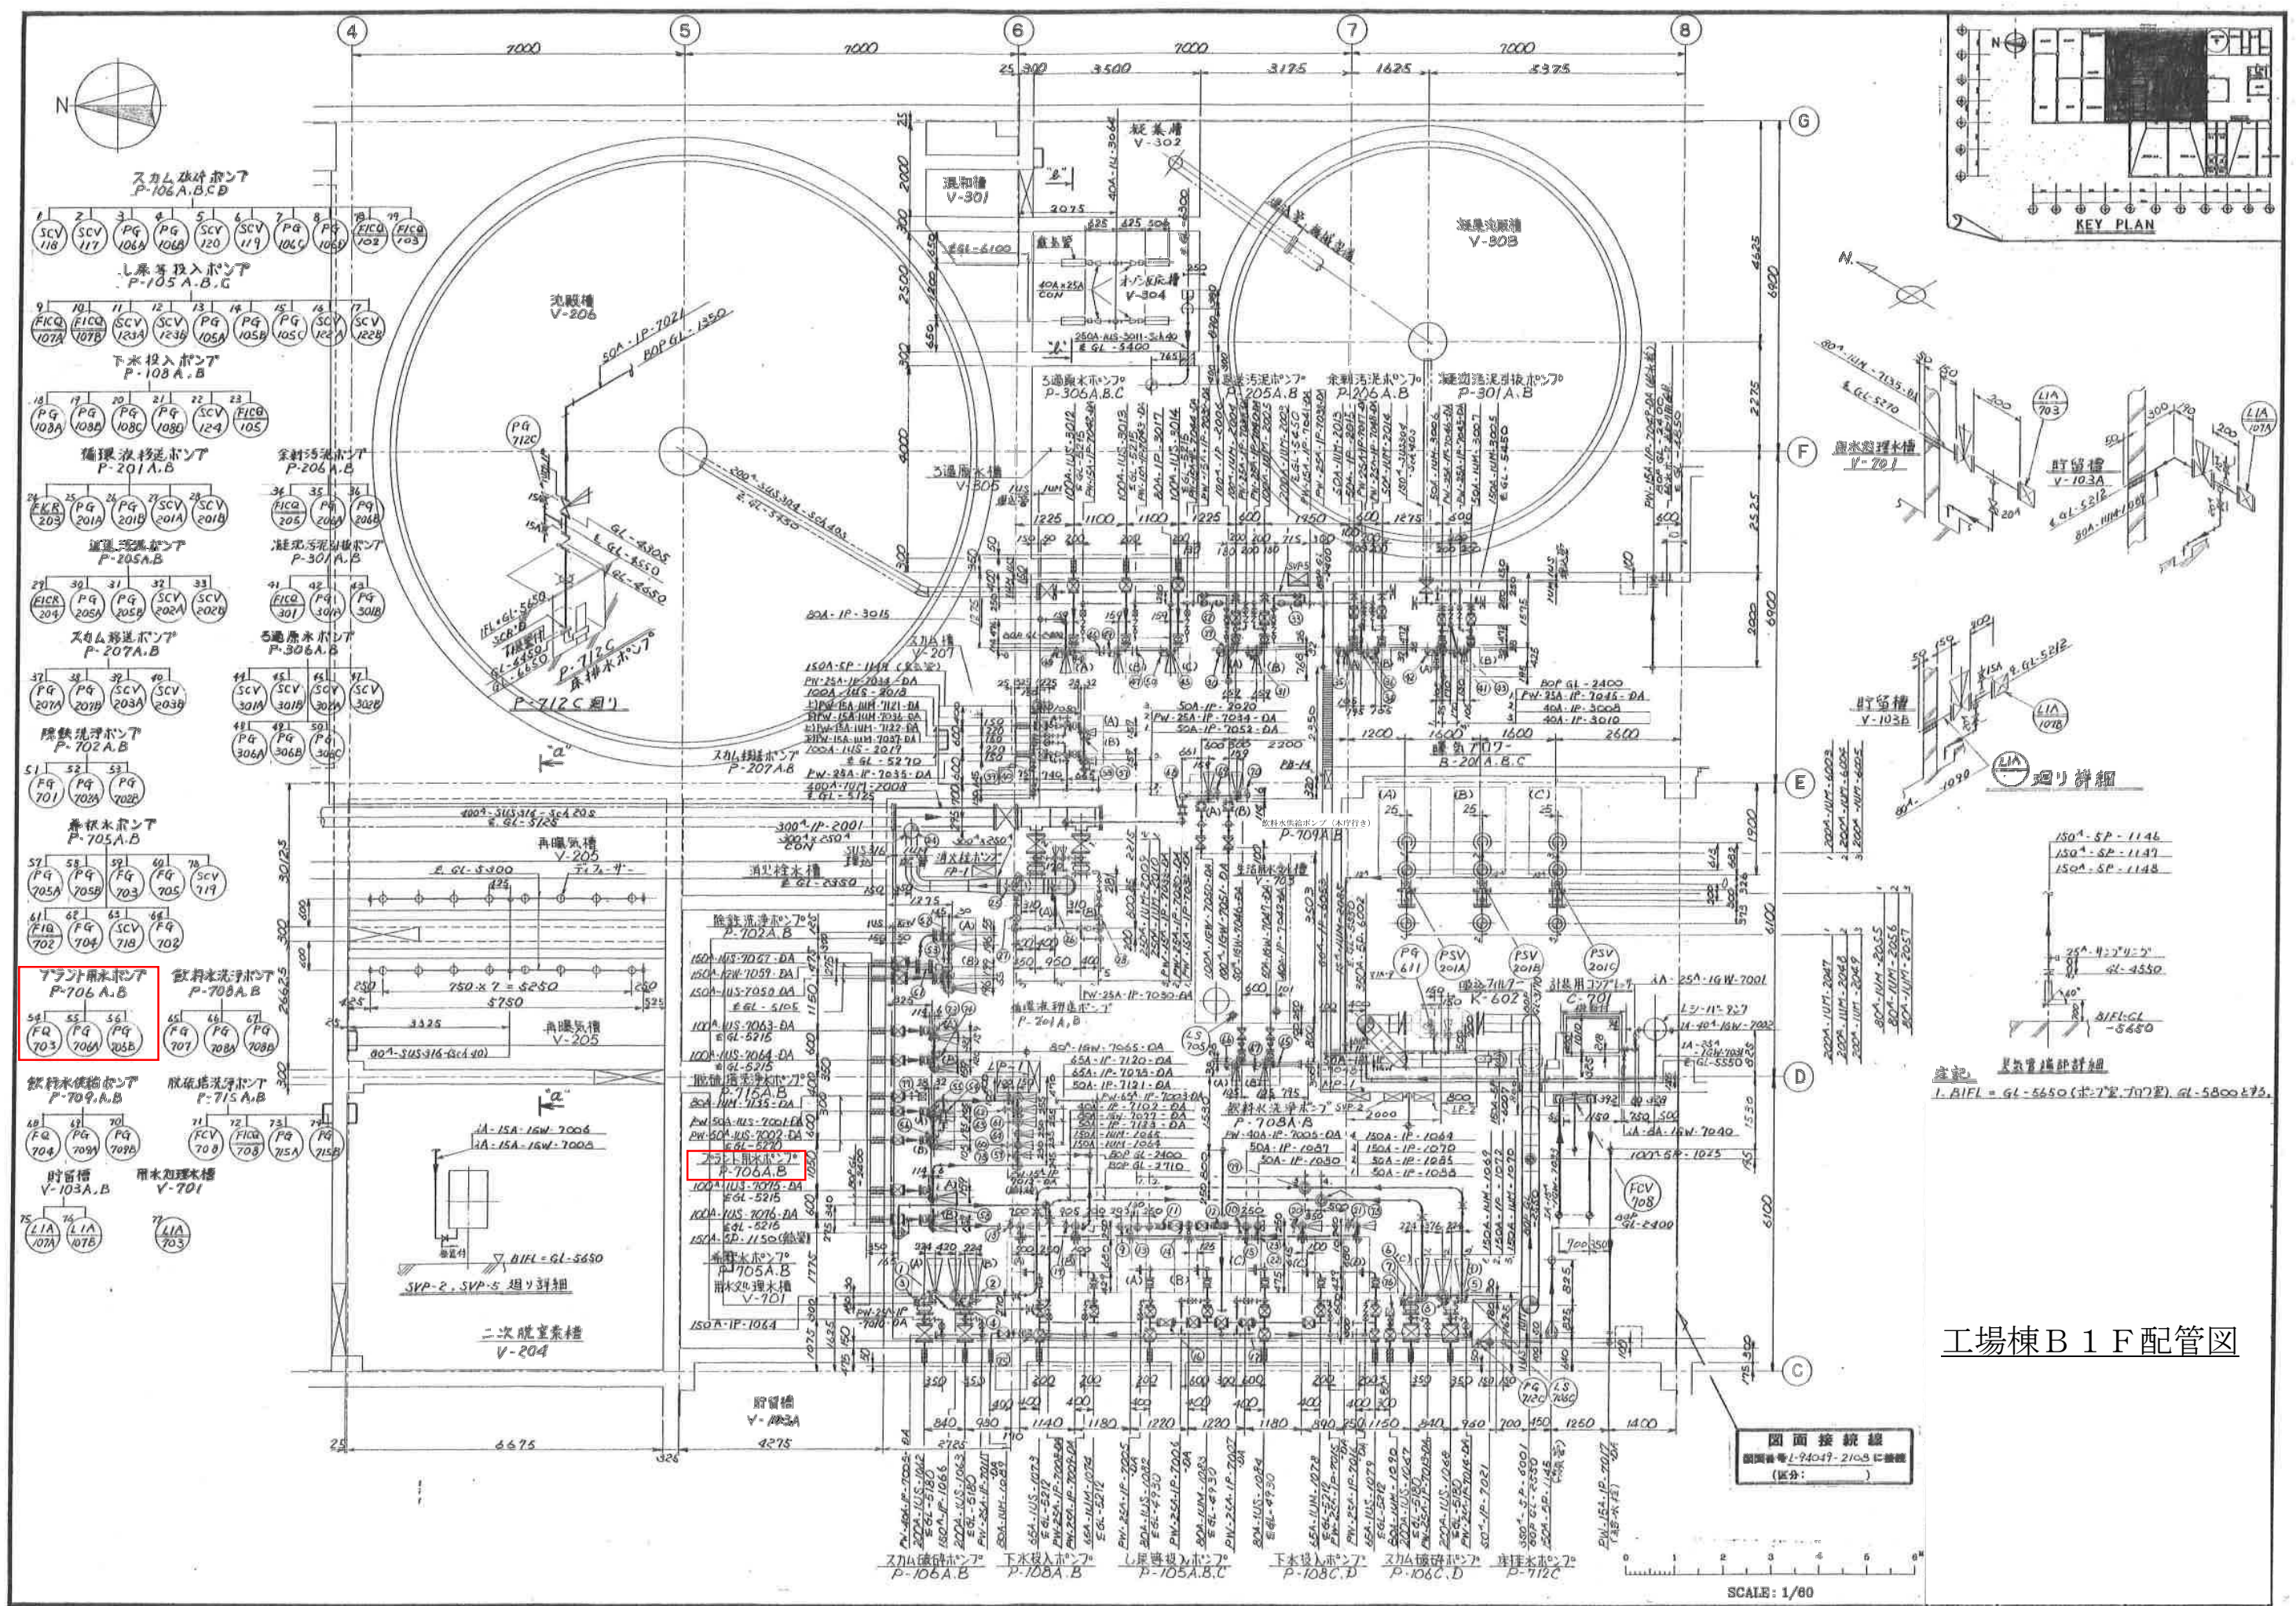

工場棟 B 1 F 配管図

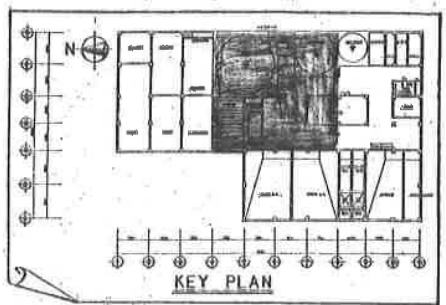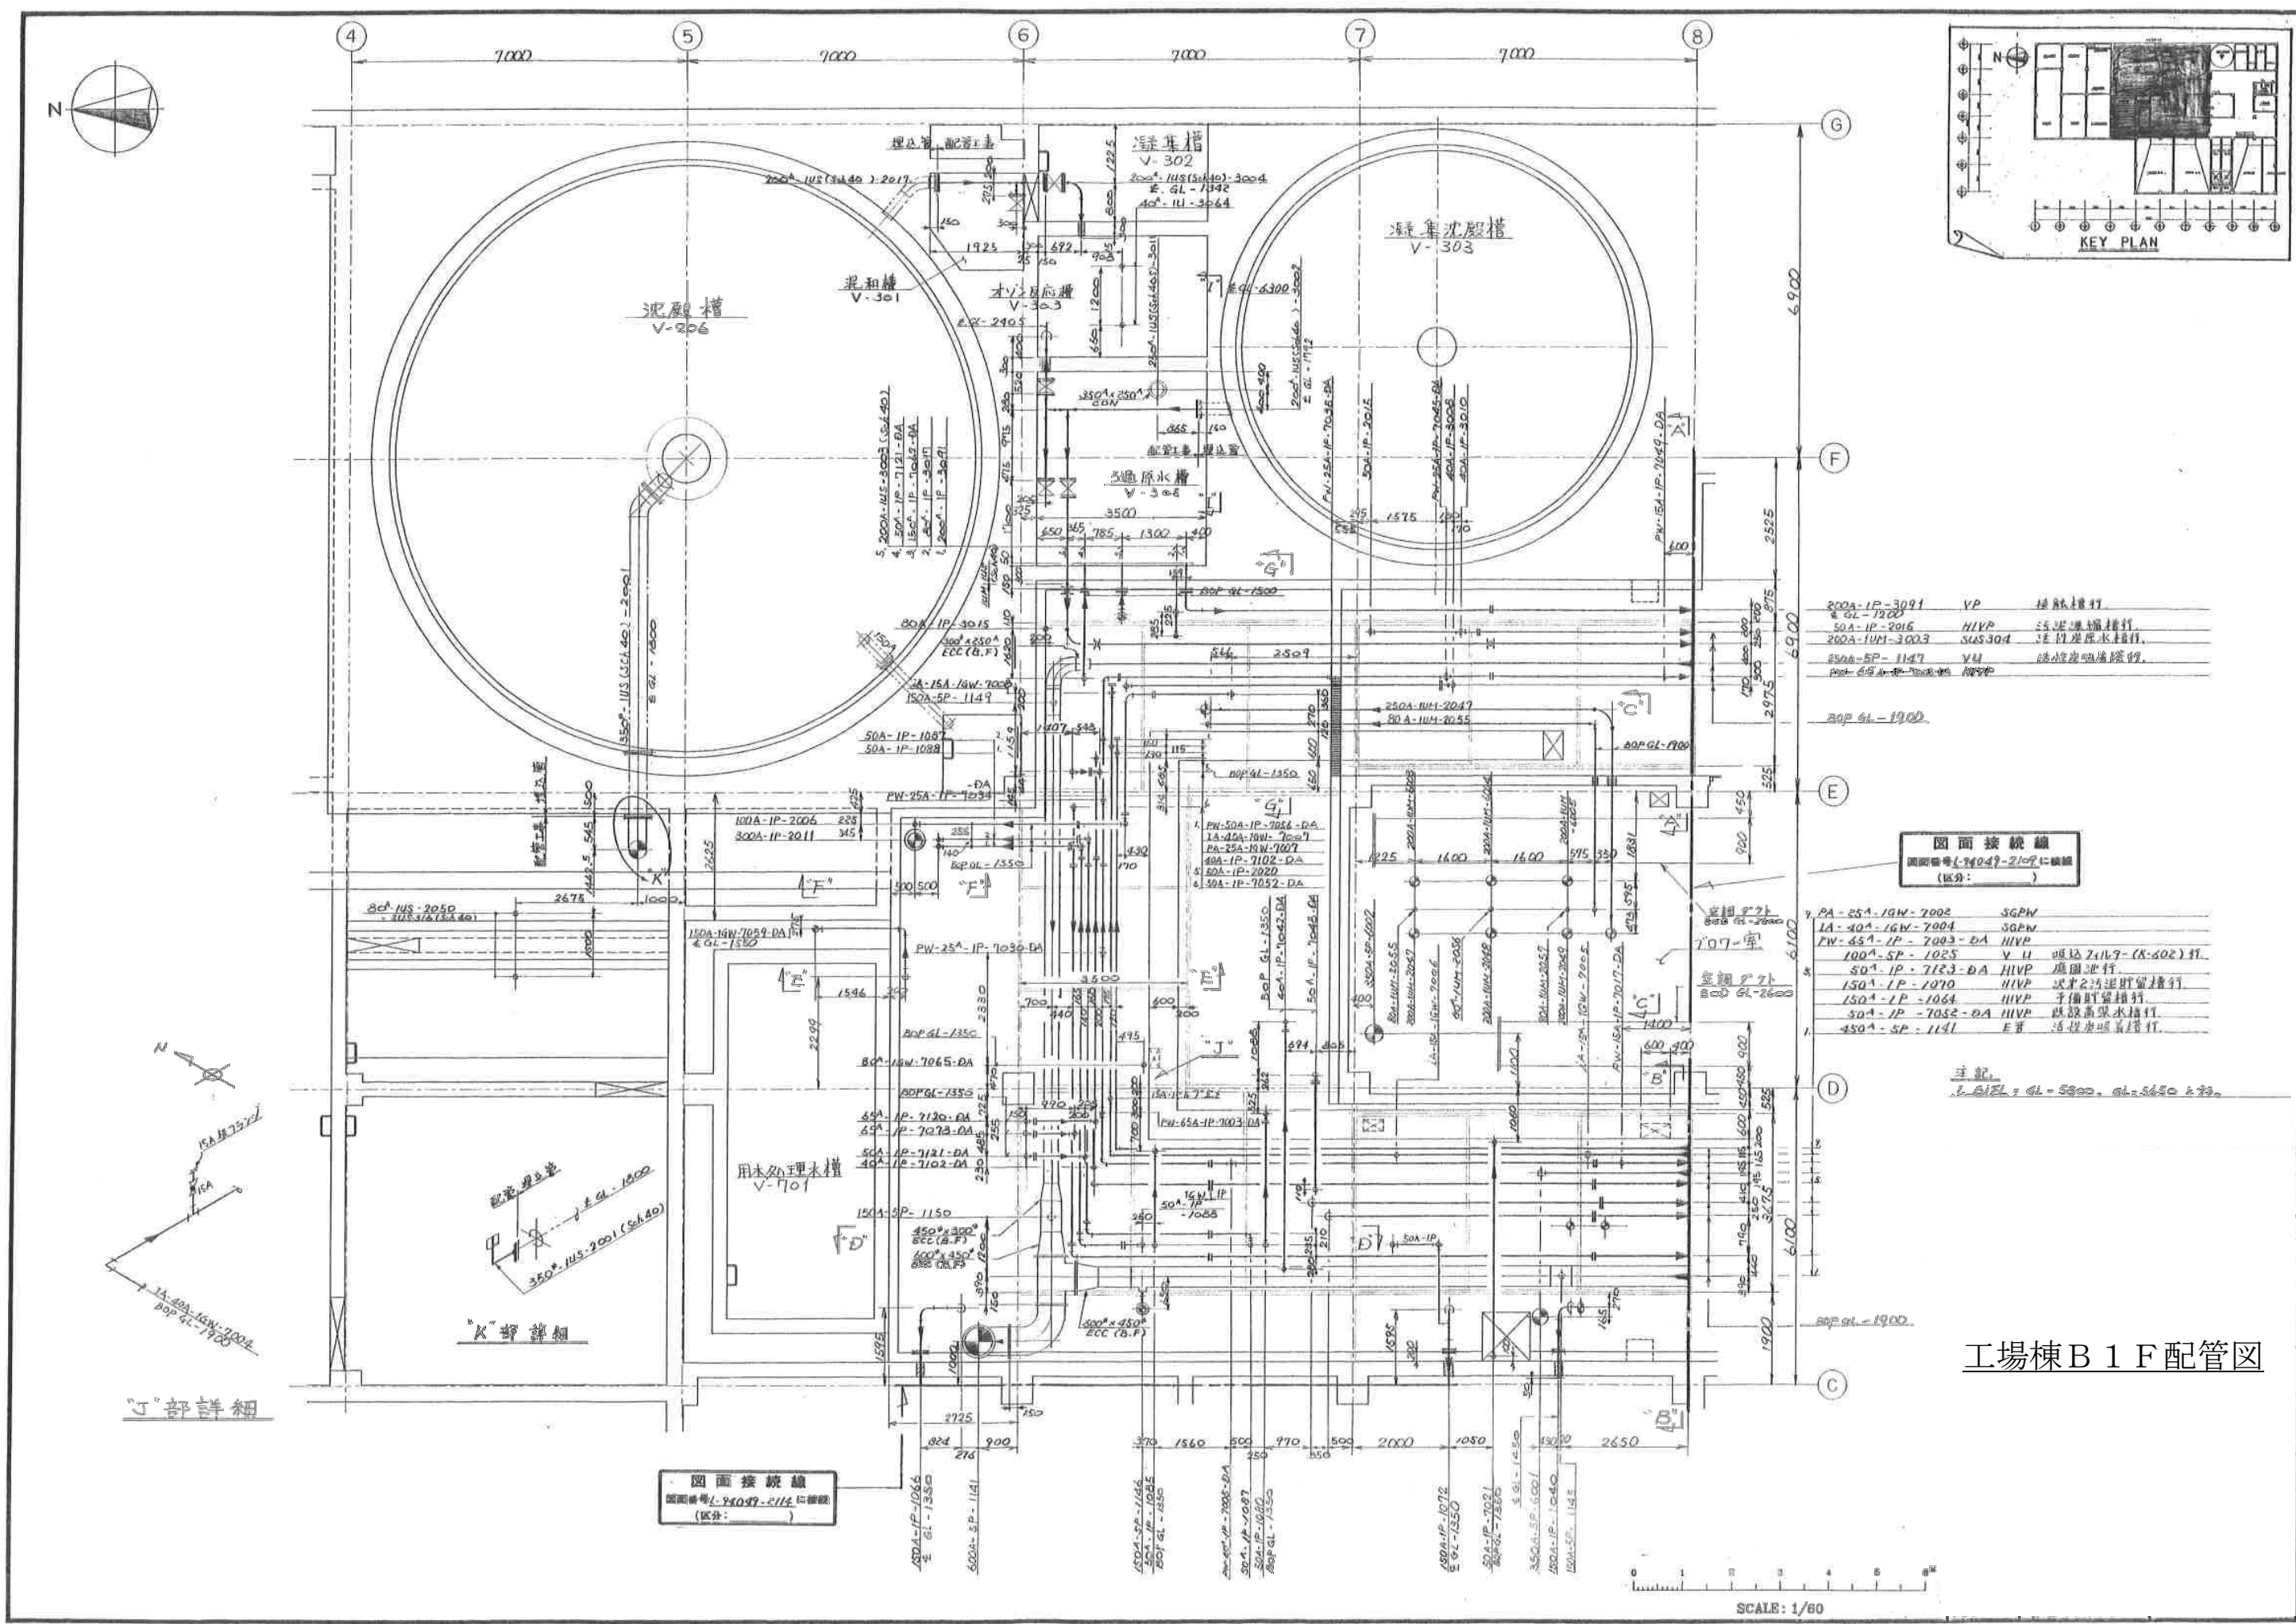


ROP GL-1900


図面接続線
図面番号: 24047-2109-1 (接続)
(区分:)

PA-25A-19W-7005	SGPW
LA-40A-16W-7004	SGPW
PW-45A-1P-7003-DA	HIVP
100A-5P-1025	V.H
50A-IP-7123-DA	HIVP
150A-IP-1070	HIVP
150A-IP-1064	HIVP
50A-IP-7032-DA	HIVP
450A-5P-1141	E#

注記
1. GL: GL-5200, GL-5450, 2. 73


工場棟B 1 F 配管図

図面接続線
図面番号: 24047-2114-1 (接続)
(区分:)

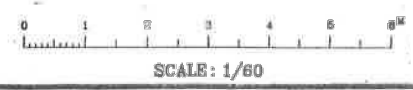





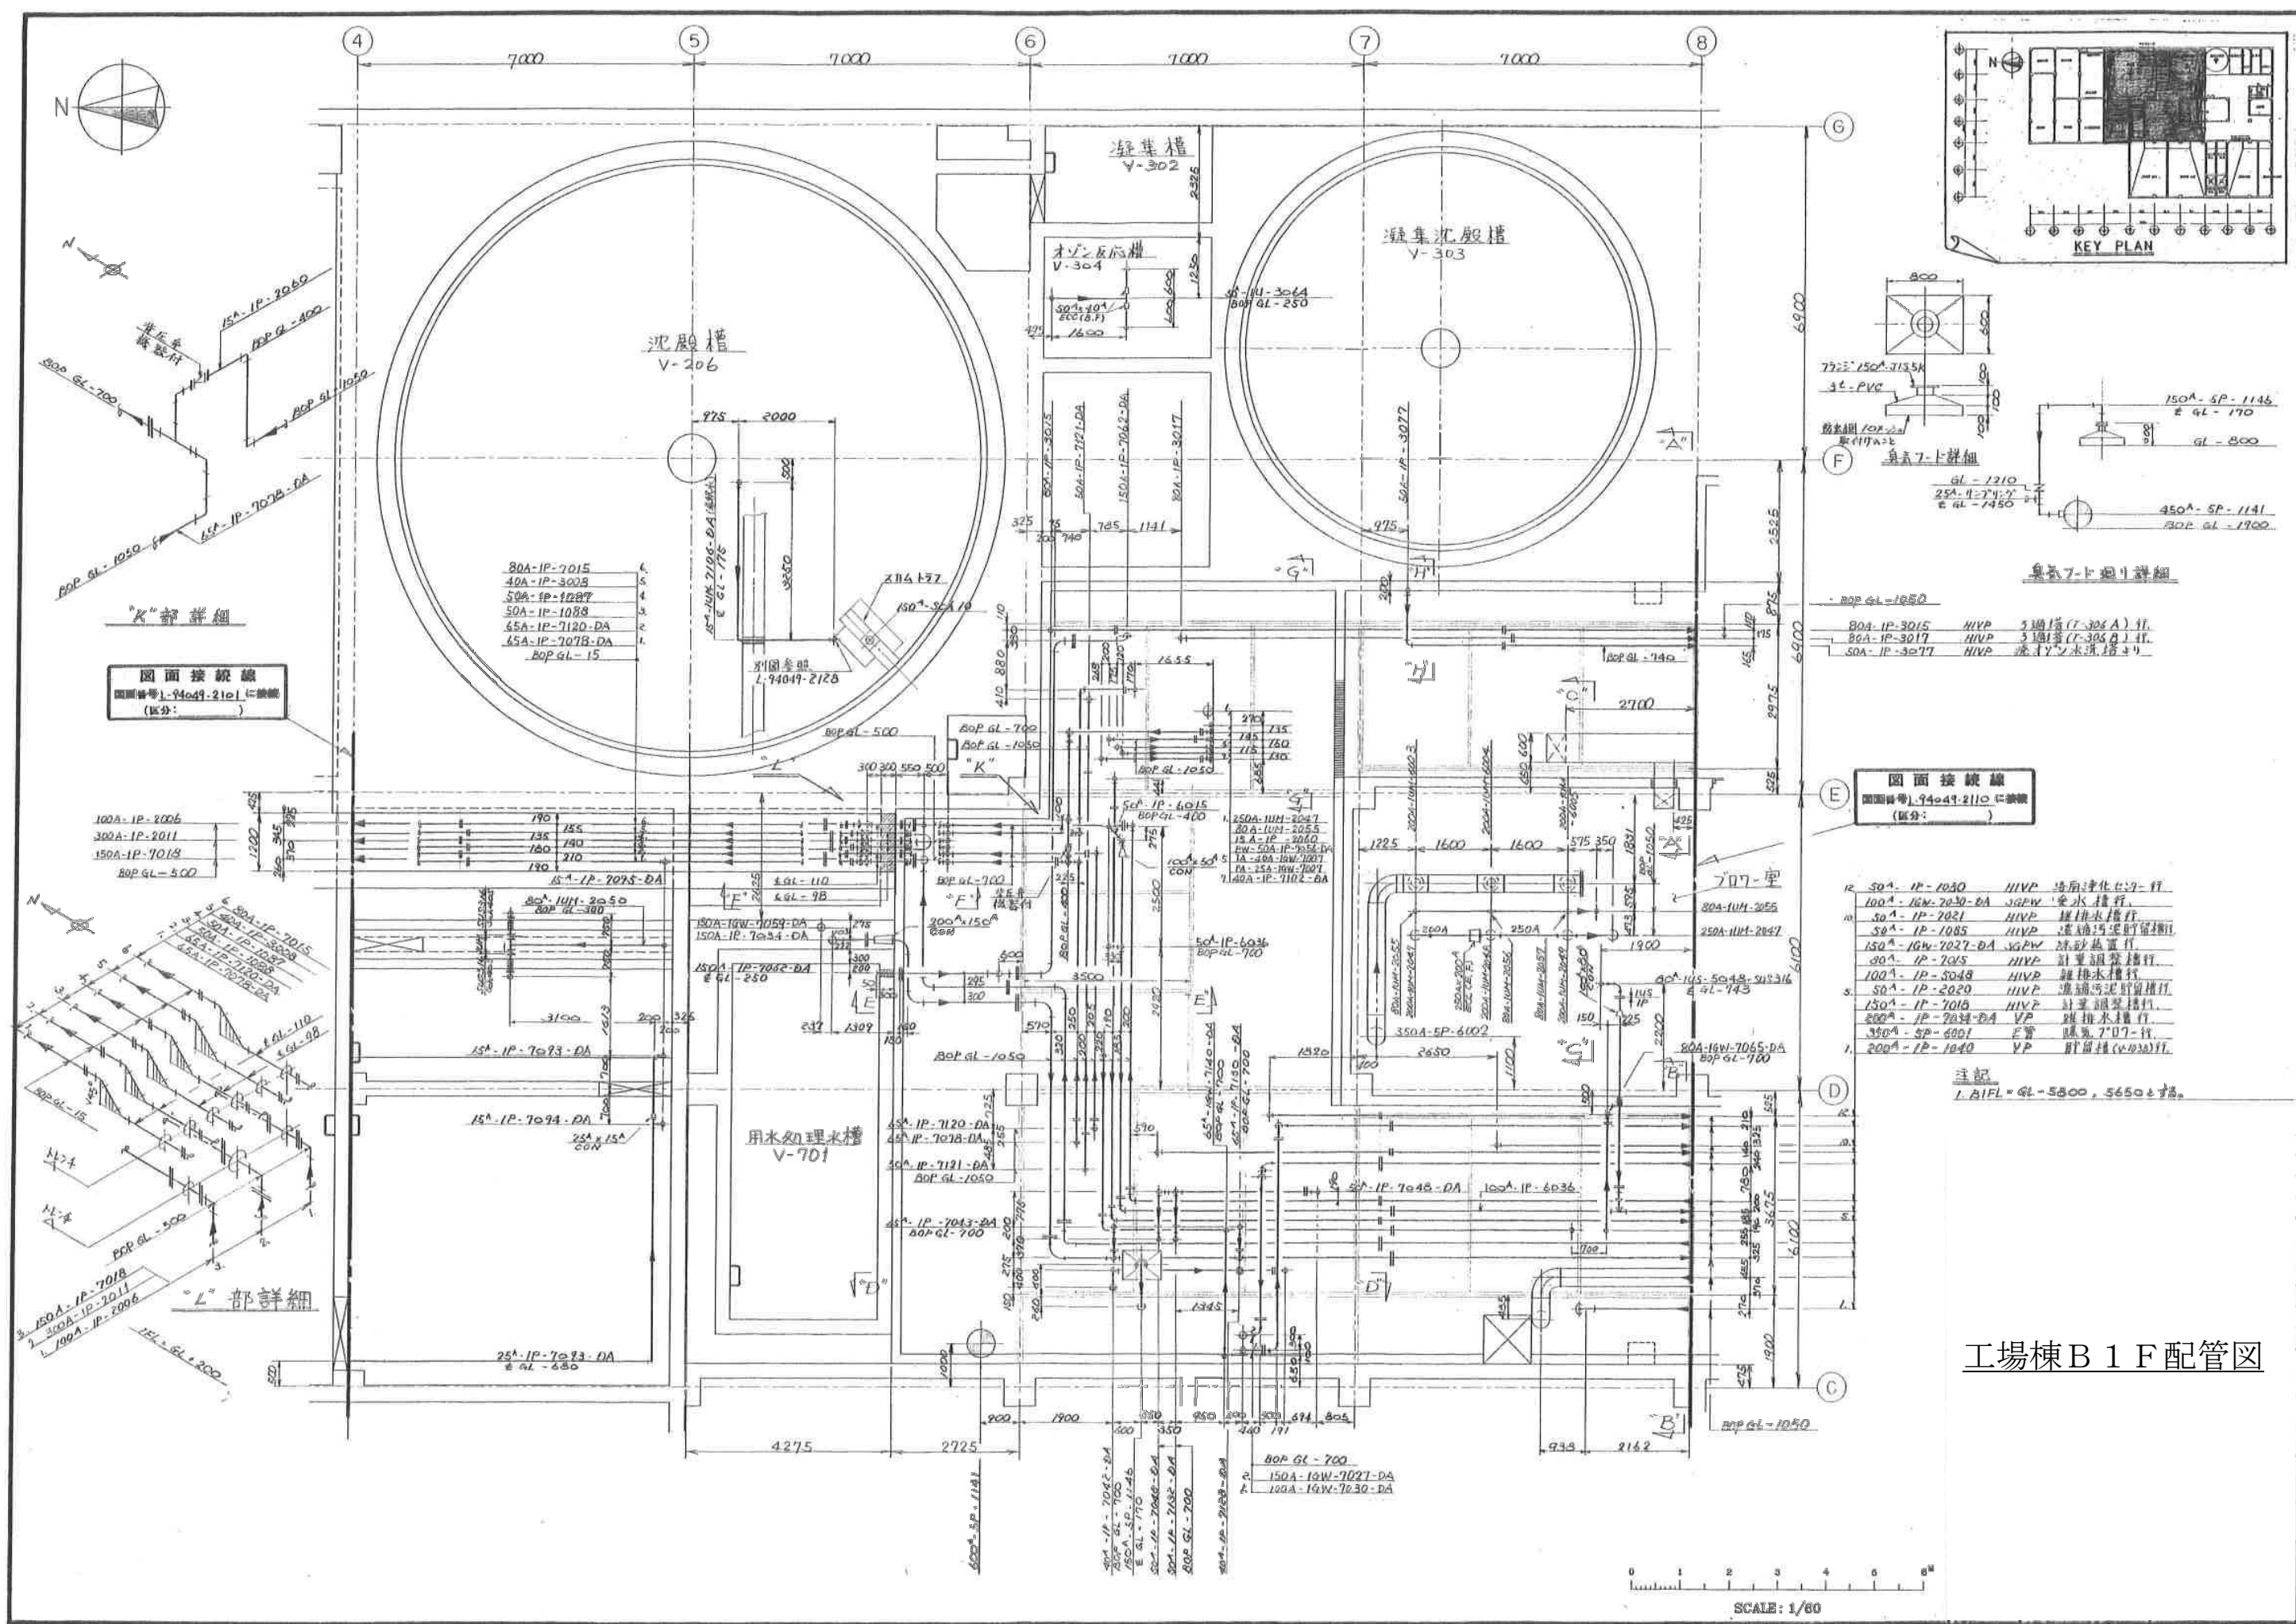

工場棟B 1F 配管図


- 図面接続線
図面番号: 94049.2110 に接続
(区分:)
- 注記
1. BIFL = GL-5800, 5650とする。
- | | | | |
|----|------------------|------|----------|
| 12 | 50A-IP-7030 | HIVP | 汚濁浄化槽2号機 |

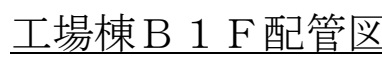

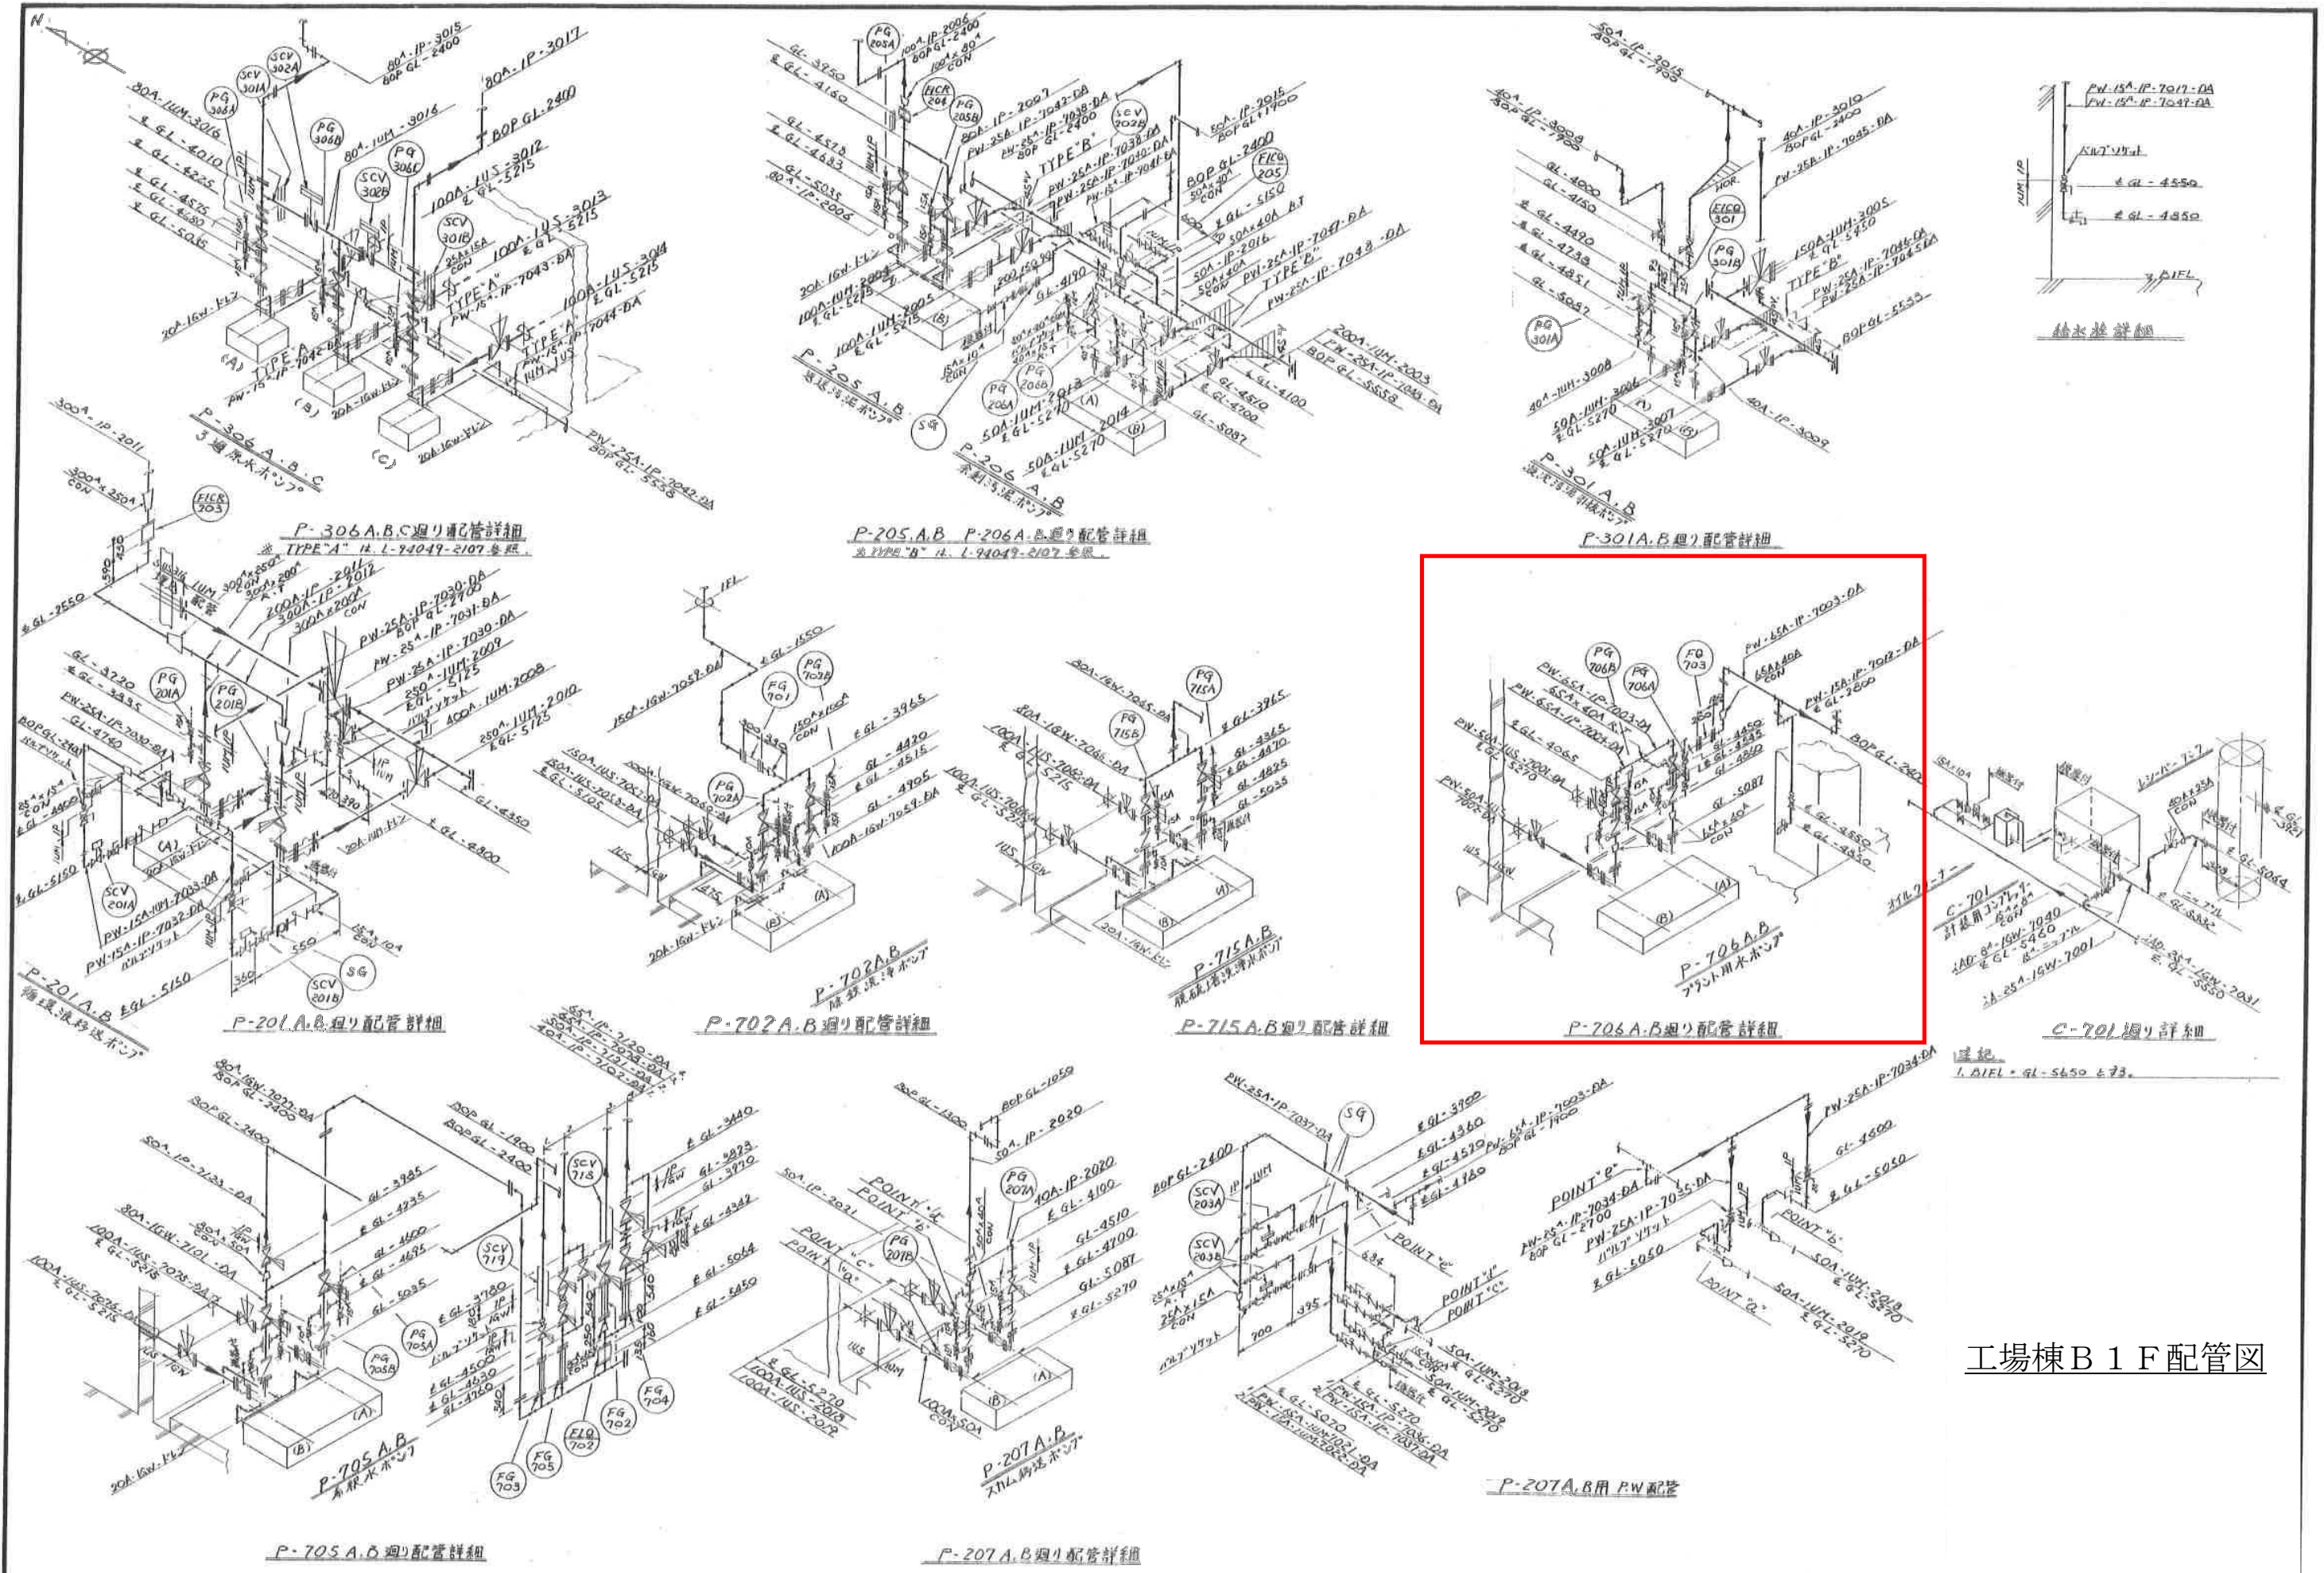


工場棟B 1 F 配管図


工場棟 B 1 F 配管図

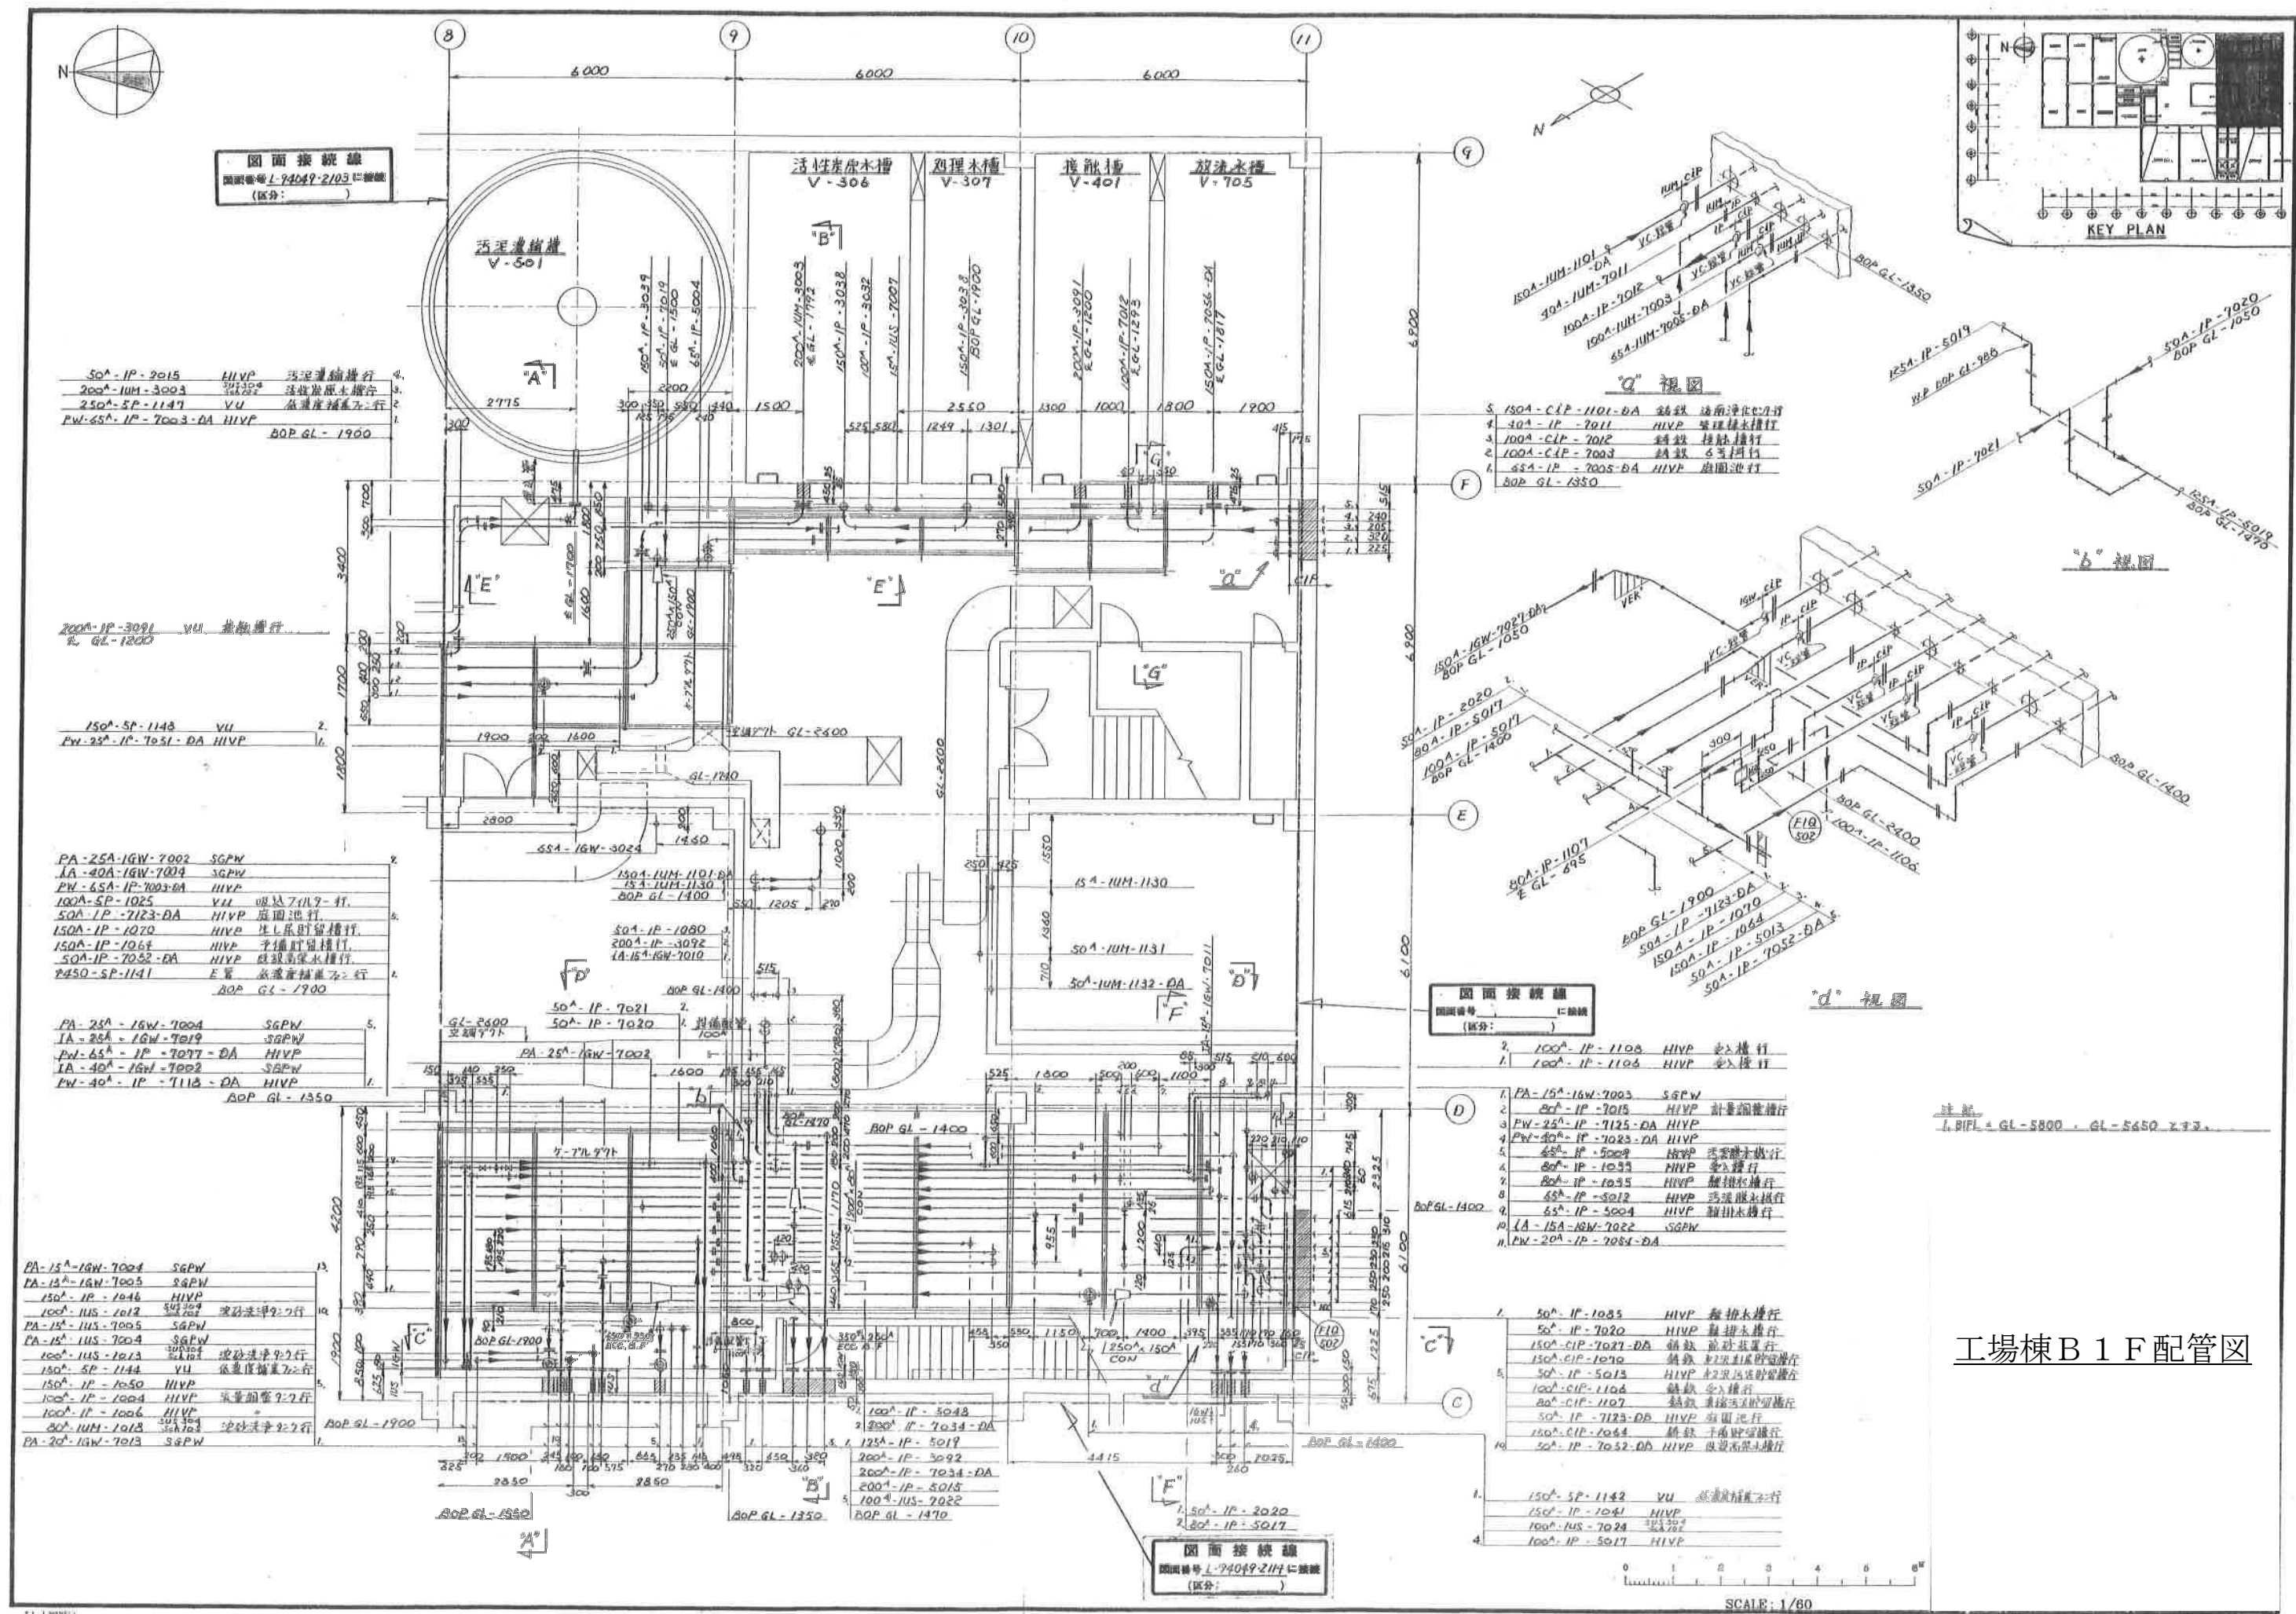

工場棟 B 1 F 配管図

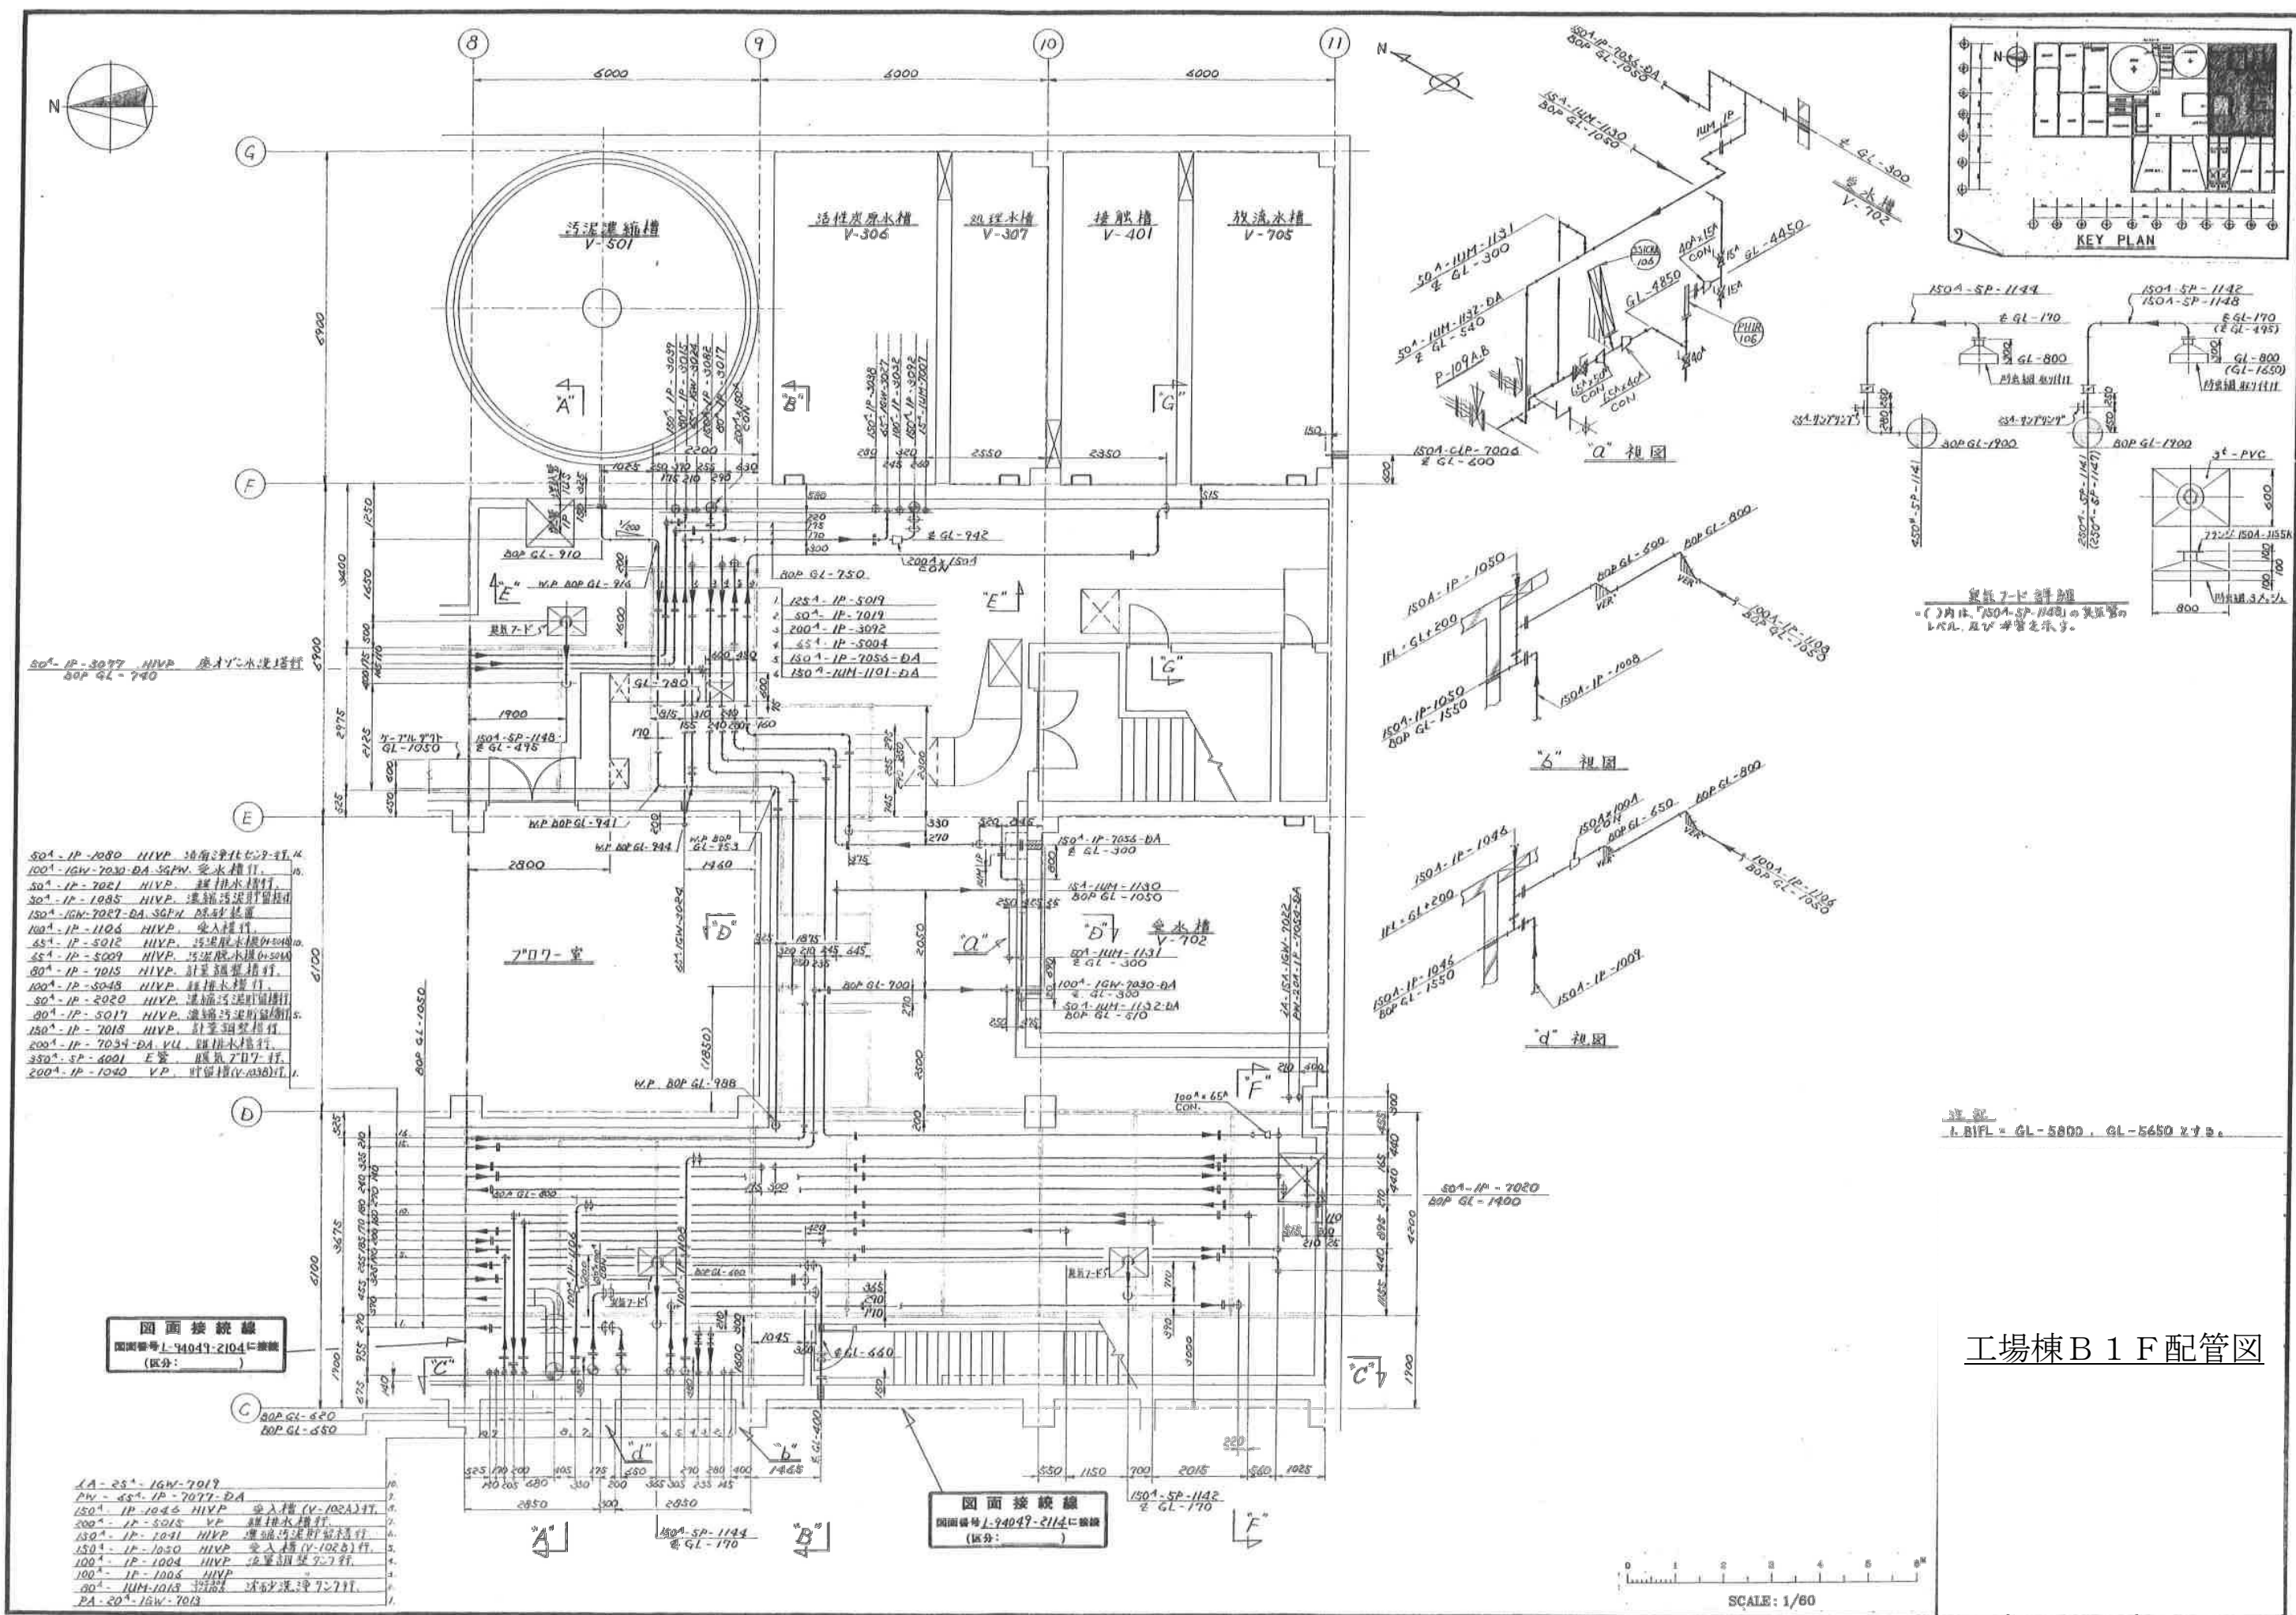


工場棟 B 1 F 配管図

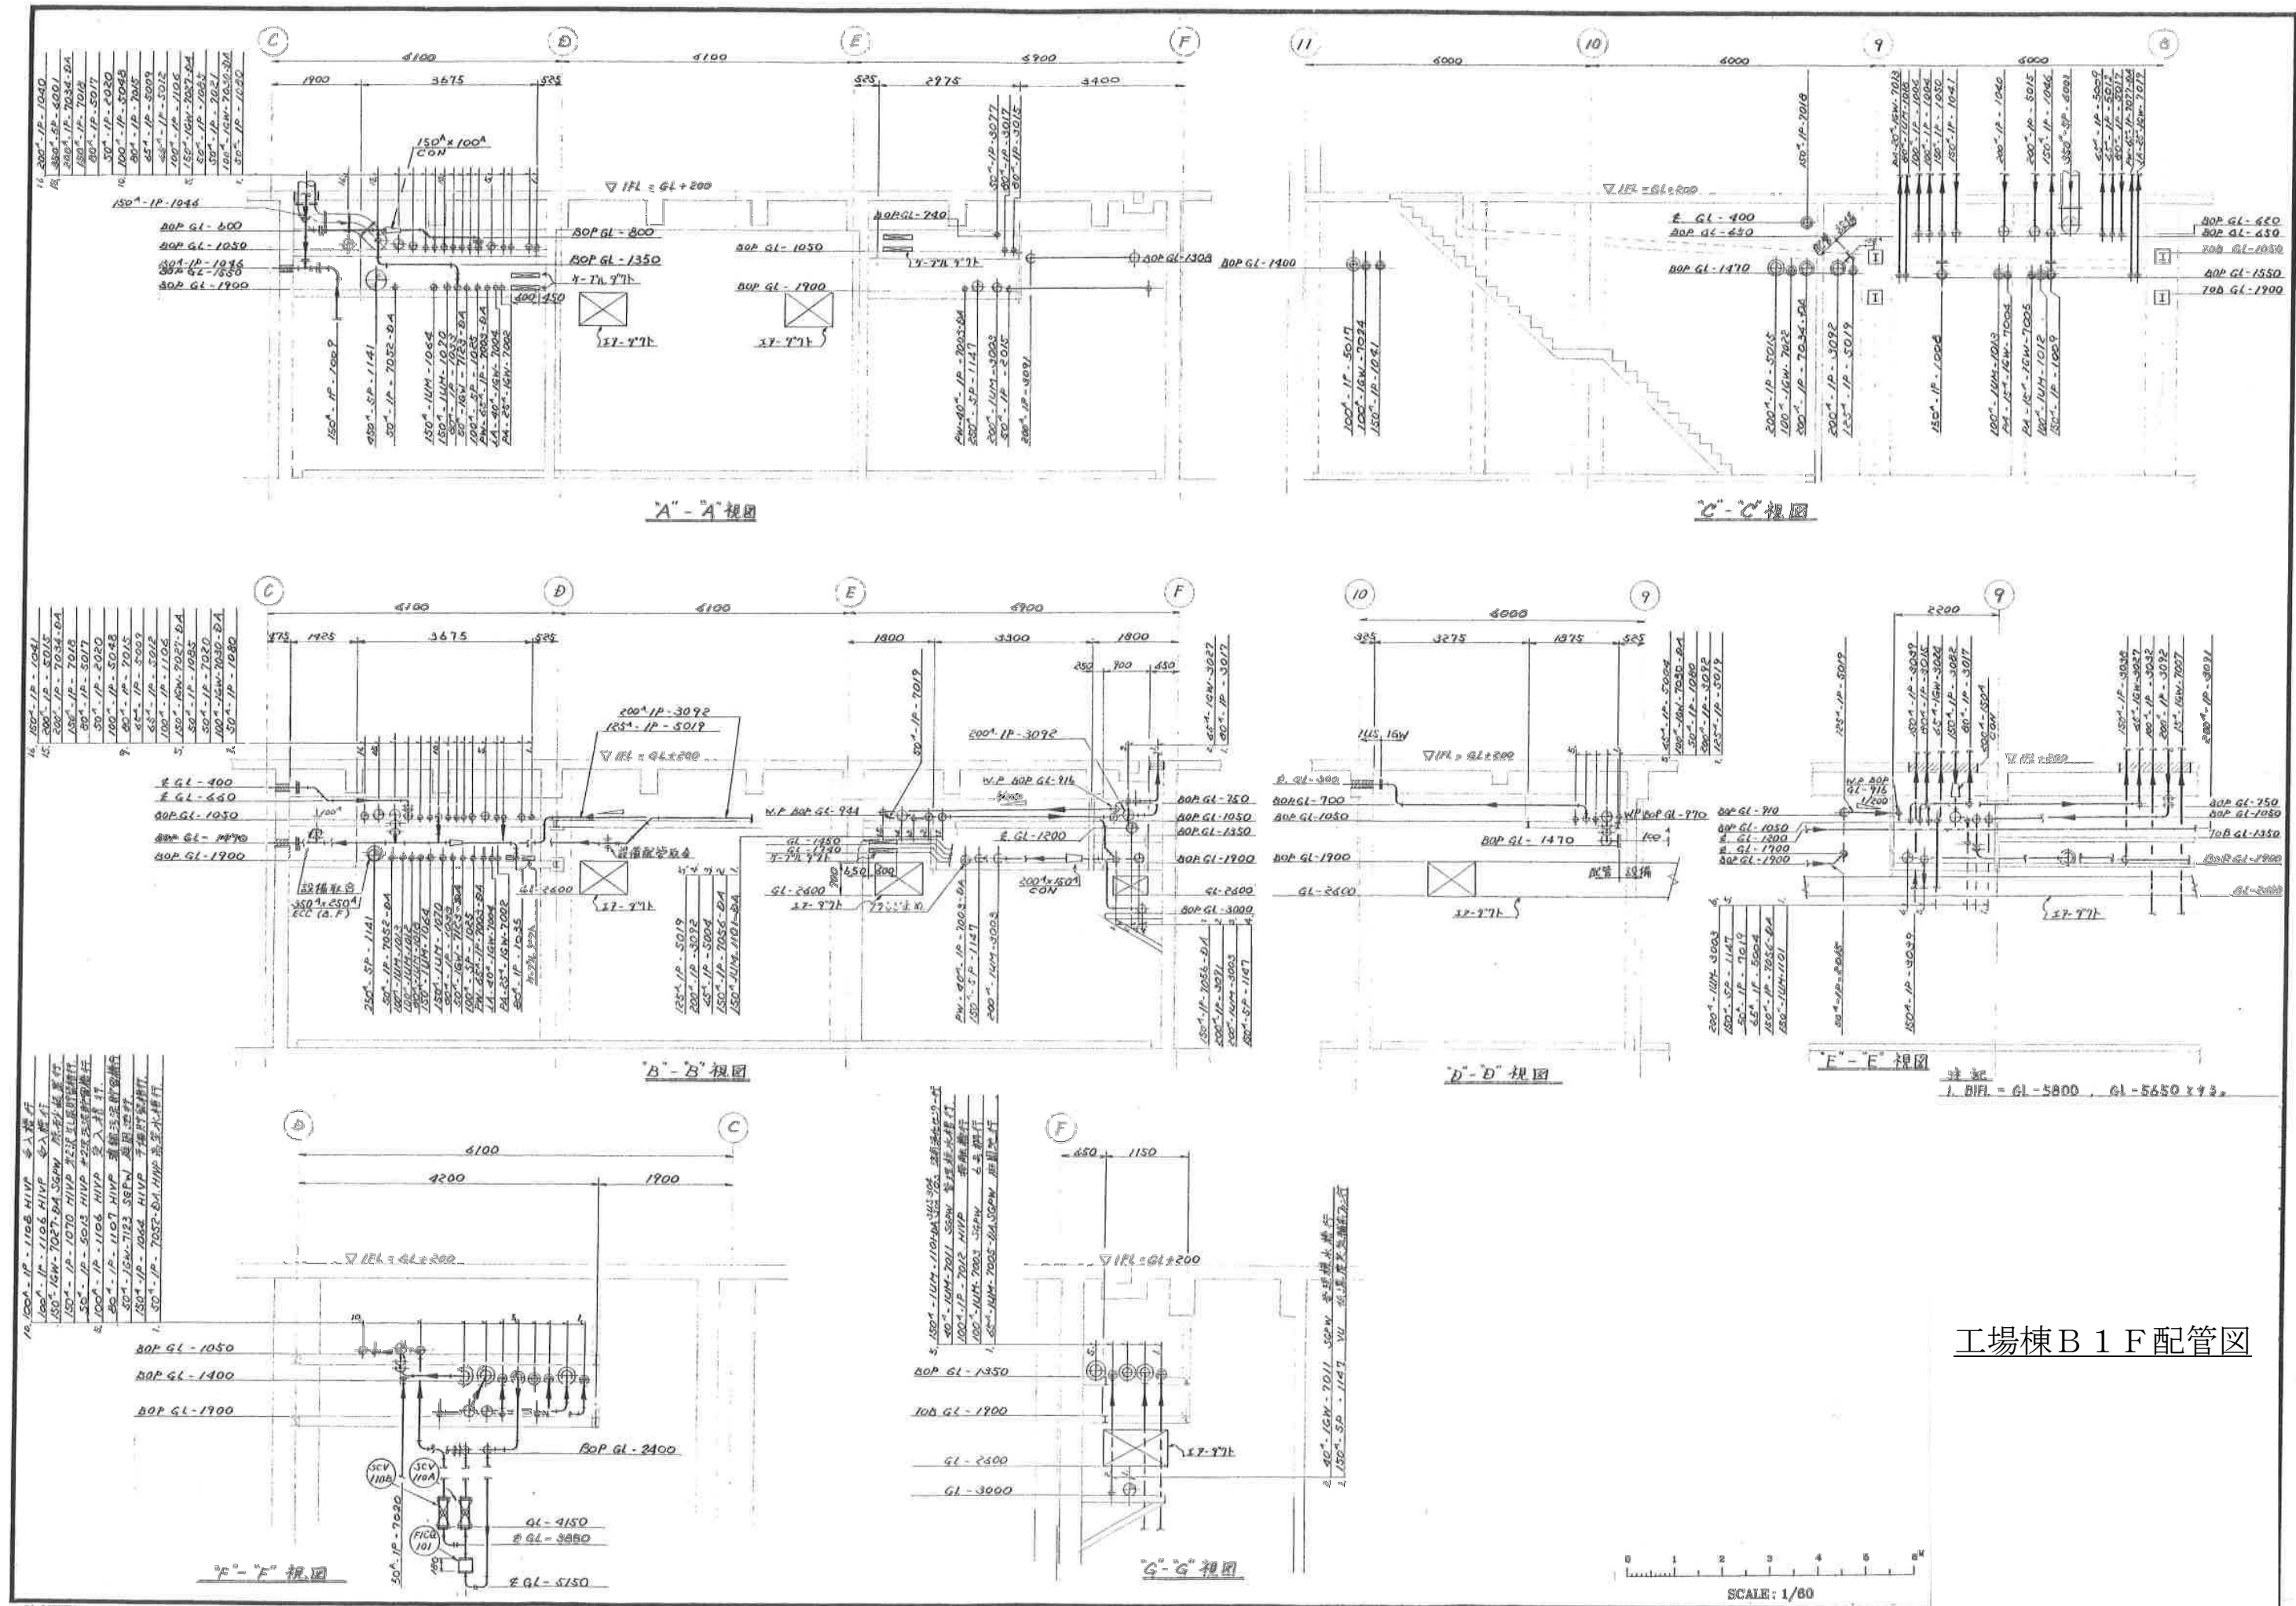


工場棟B 1 F 配管図



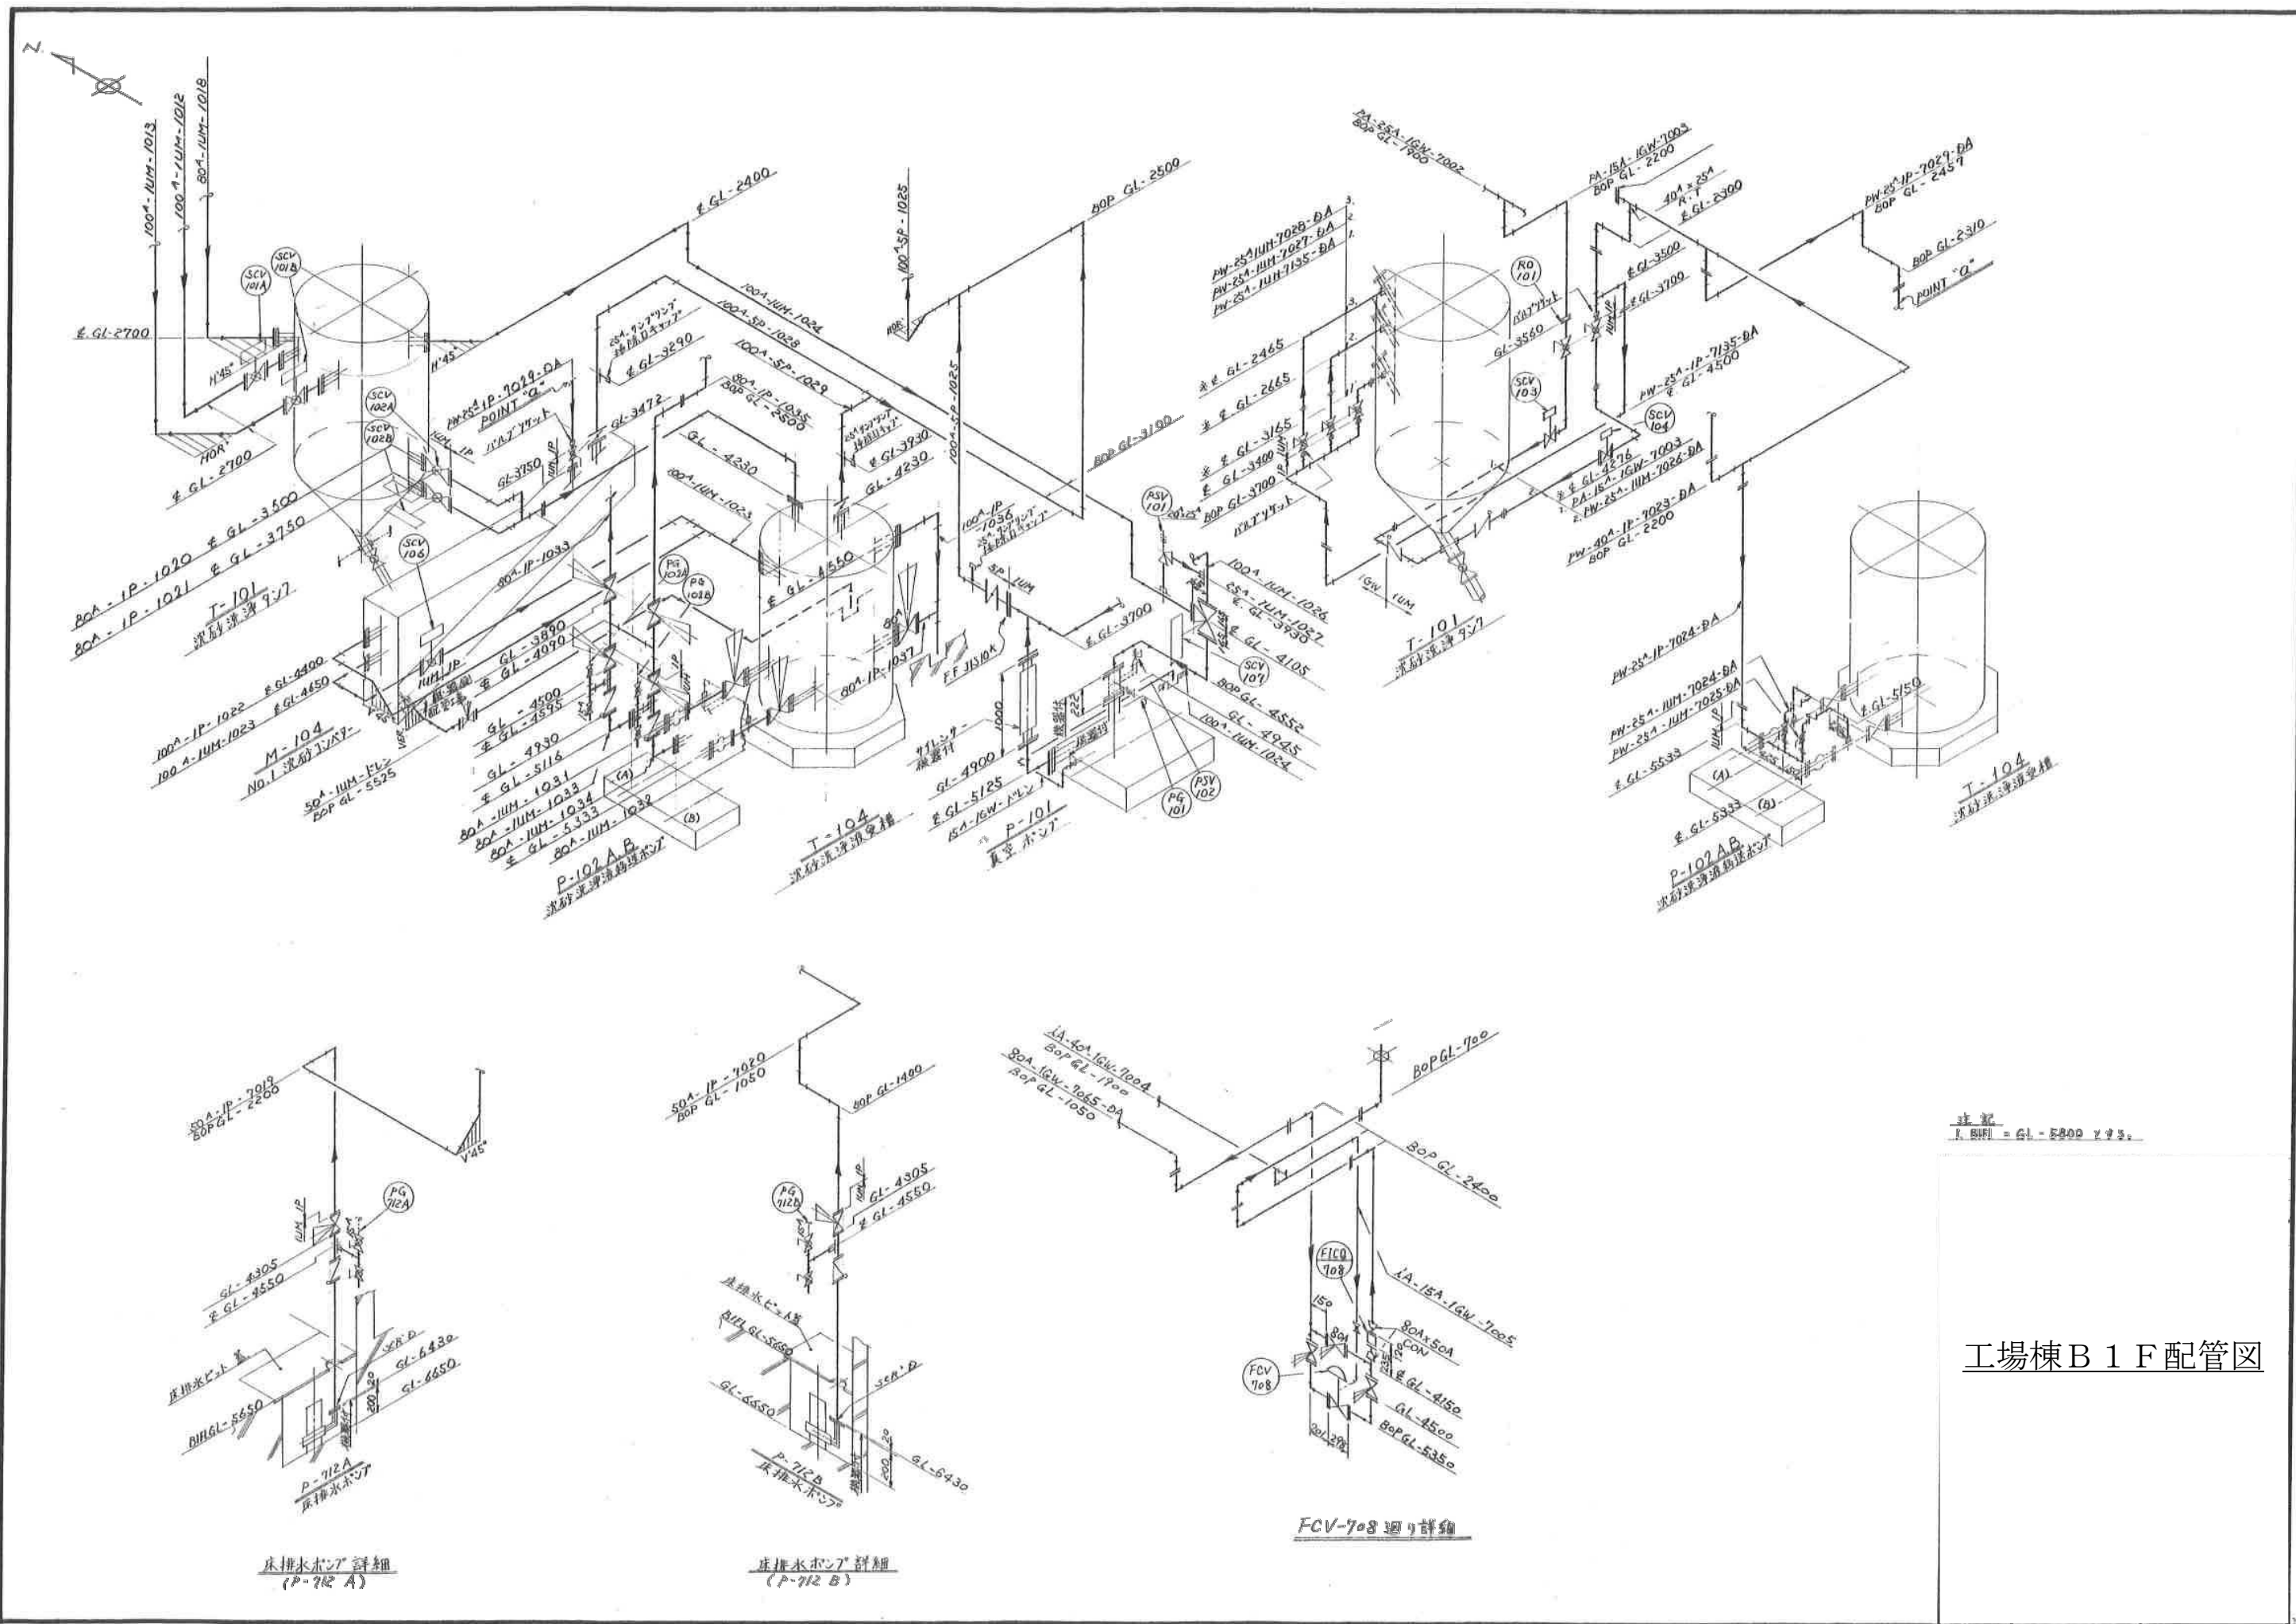


工場棟 B 1 F 配管図

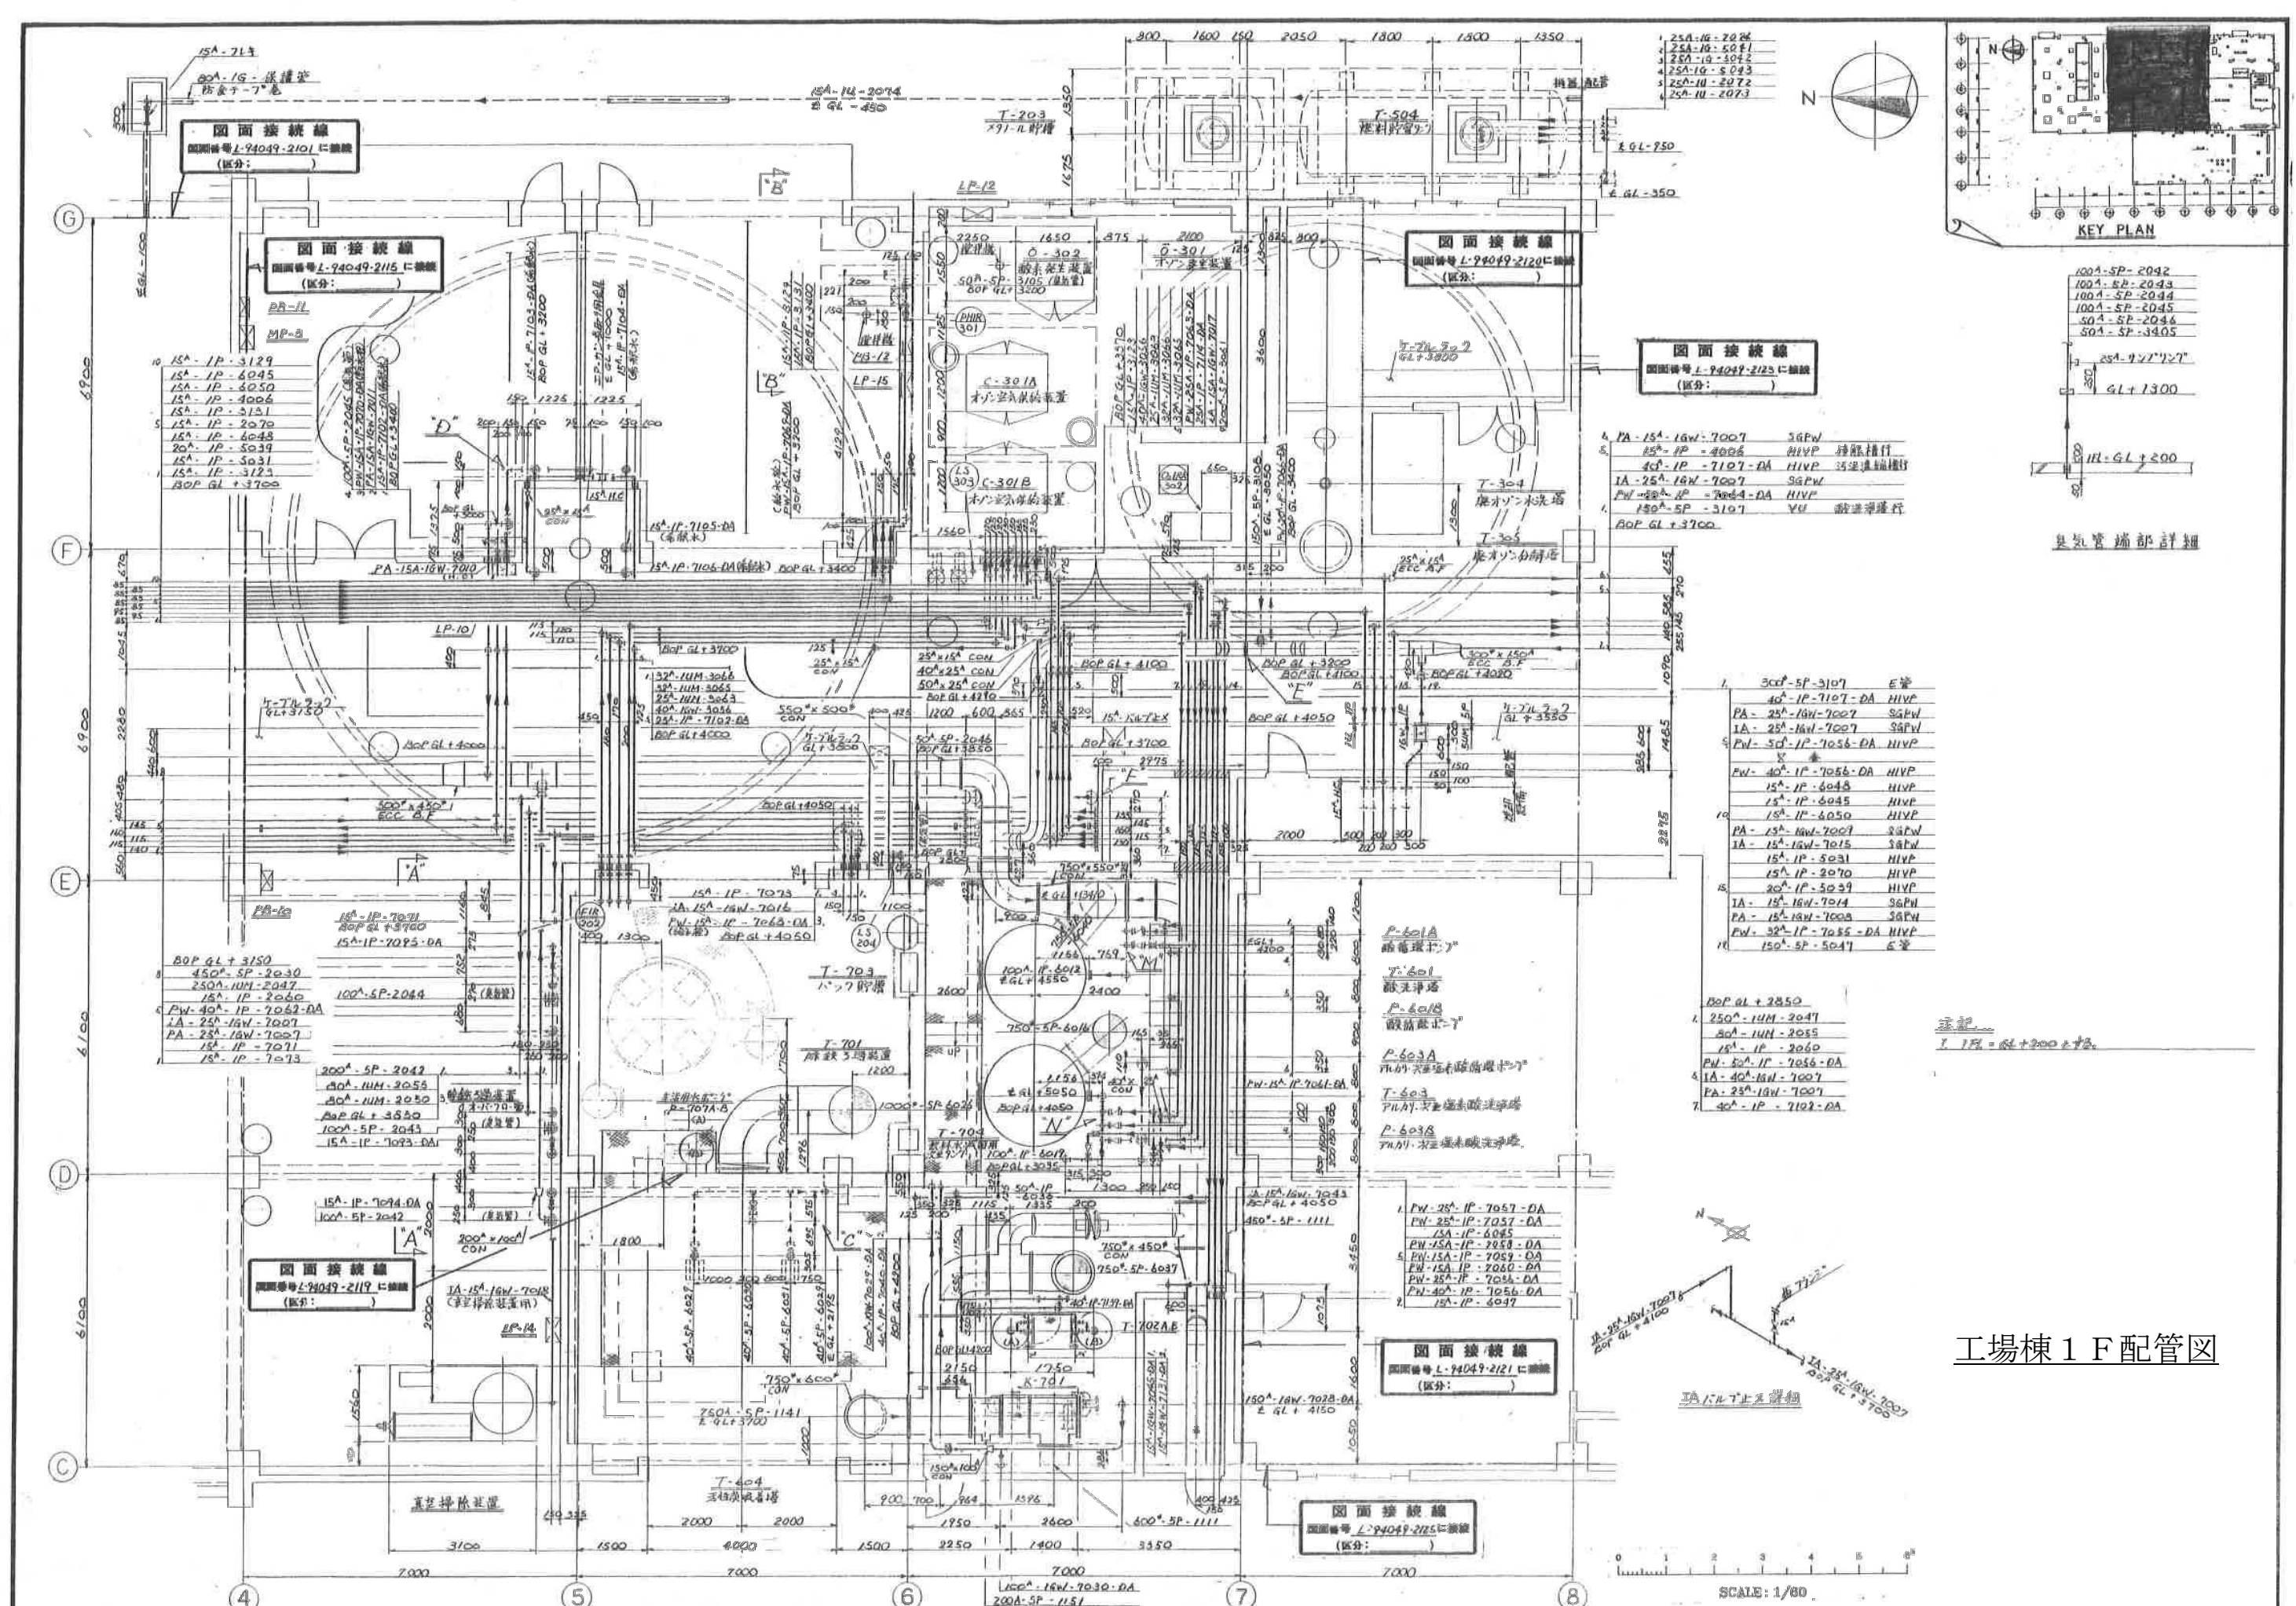


工場棟 1 F 配管図




工場棟 1 F 配管図

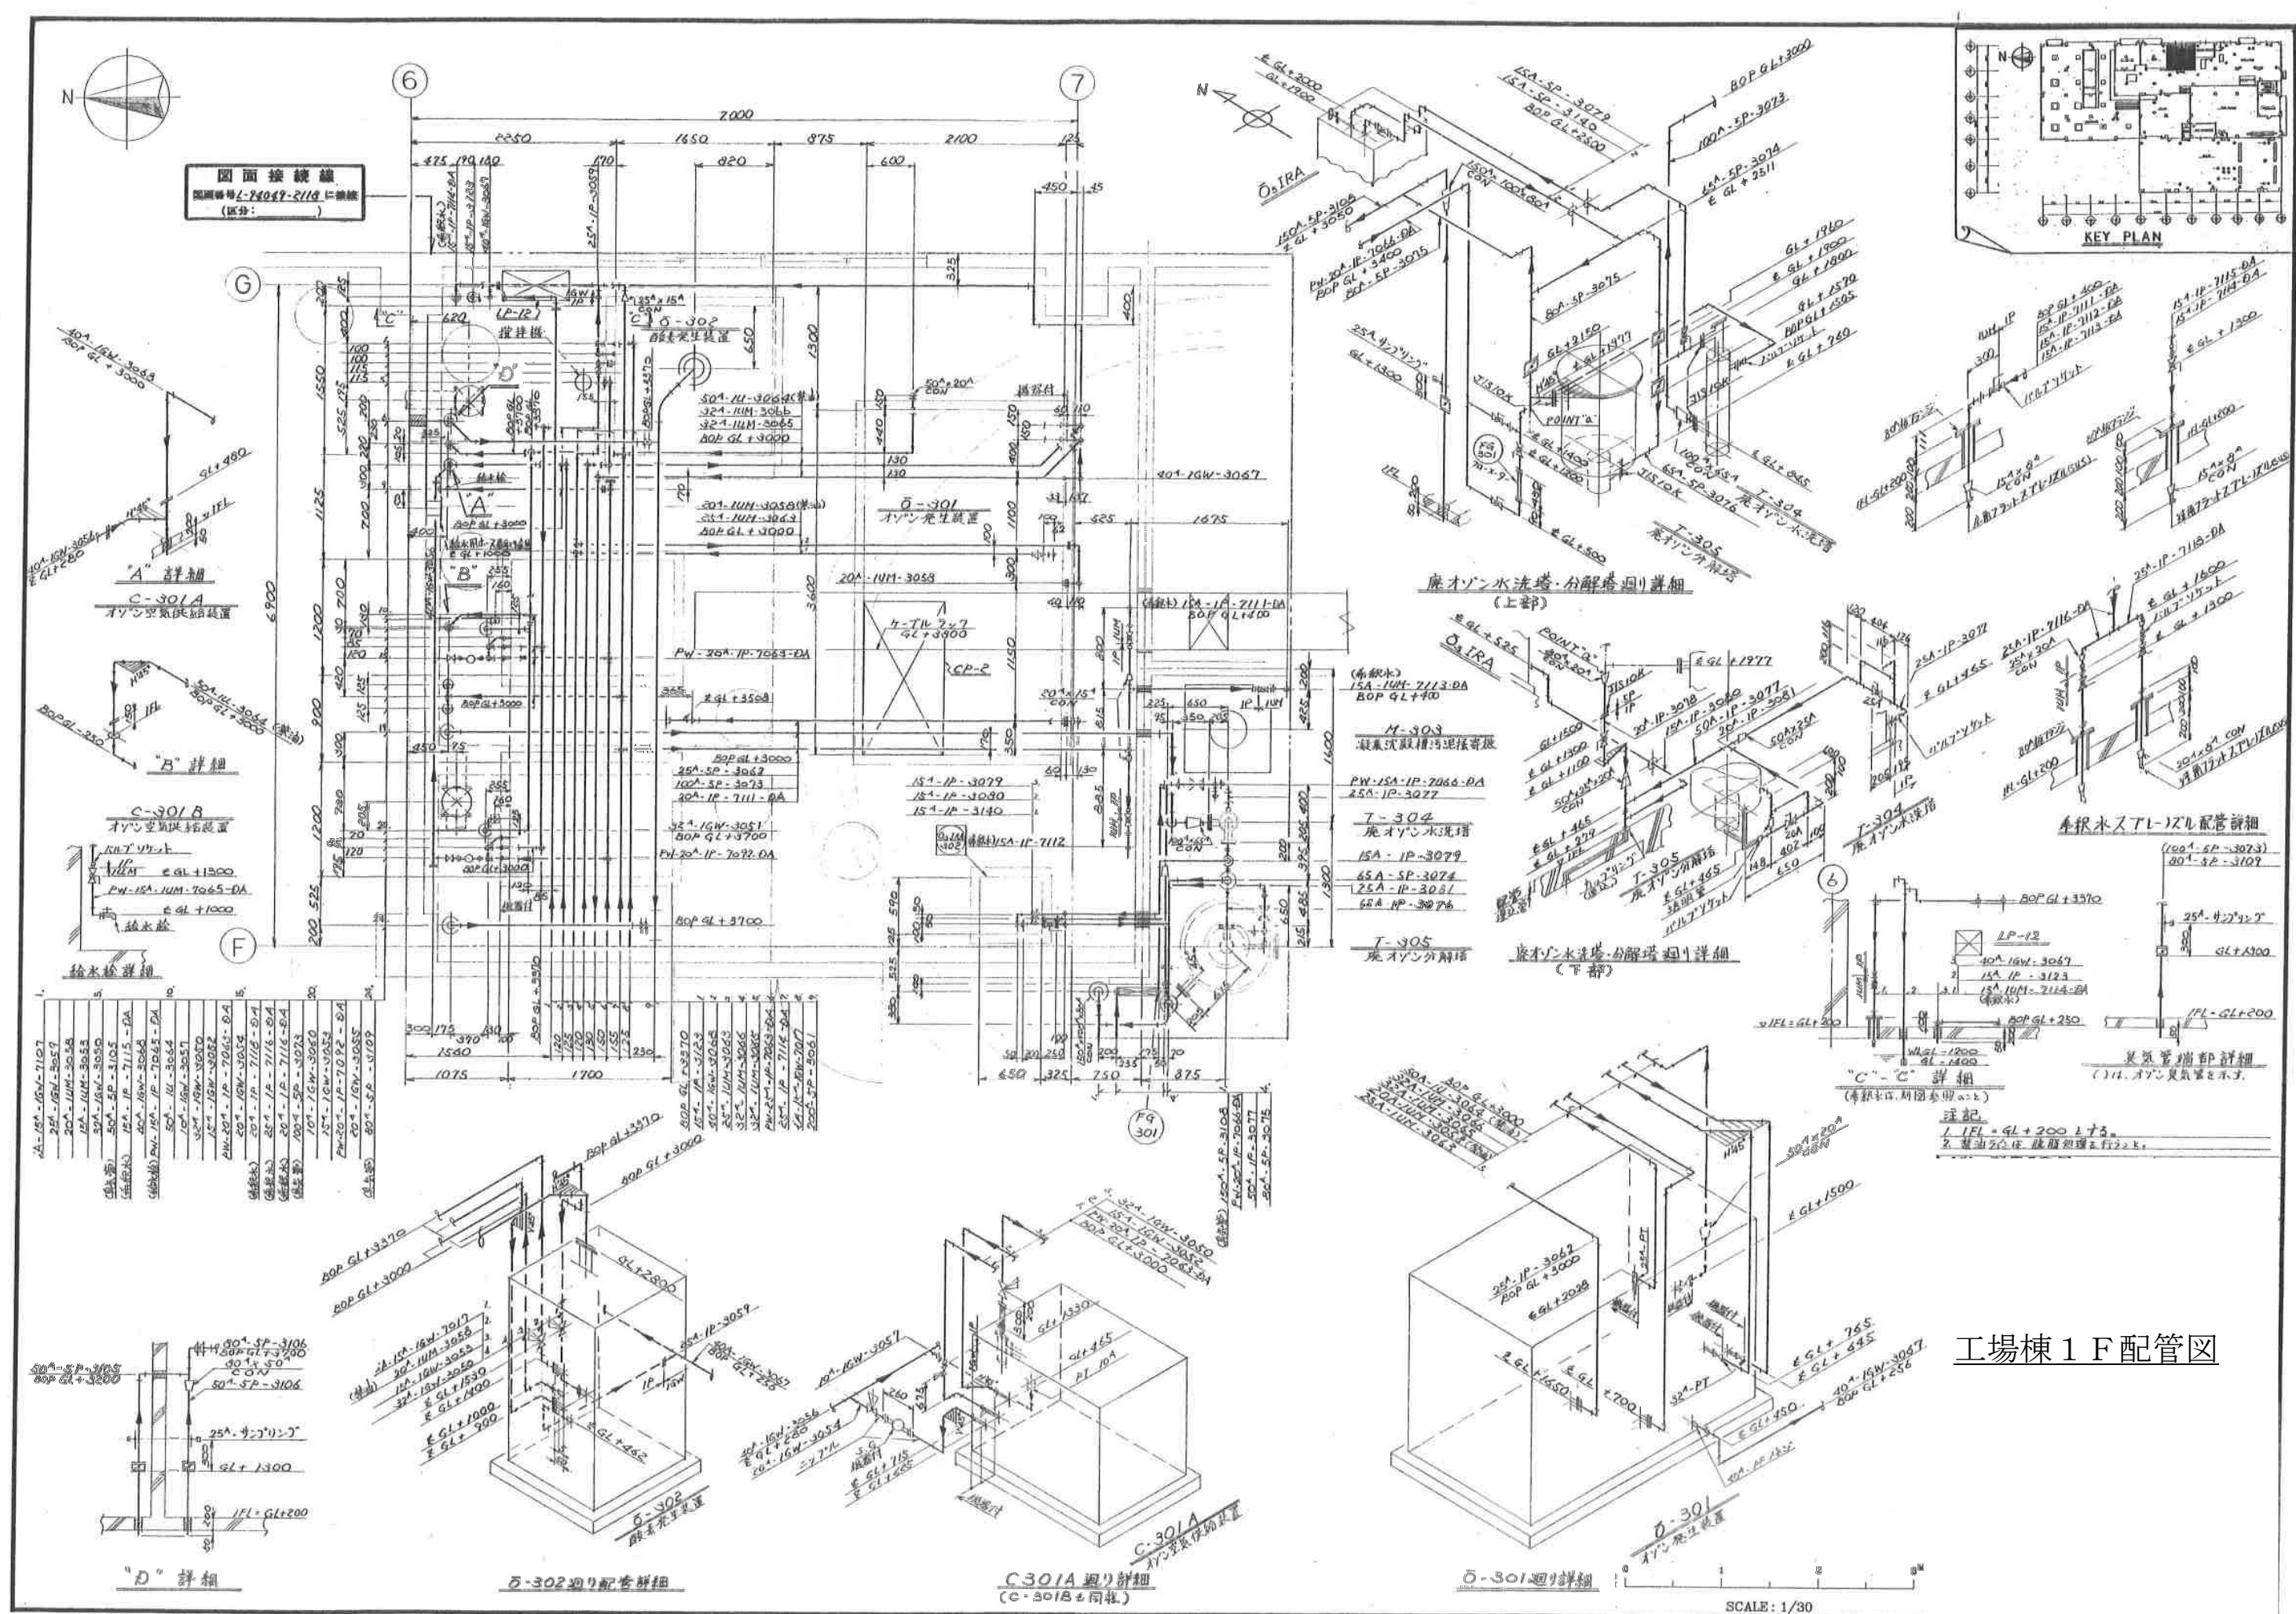



工場棟 1F 配管図

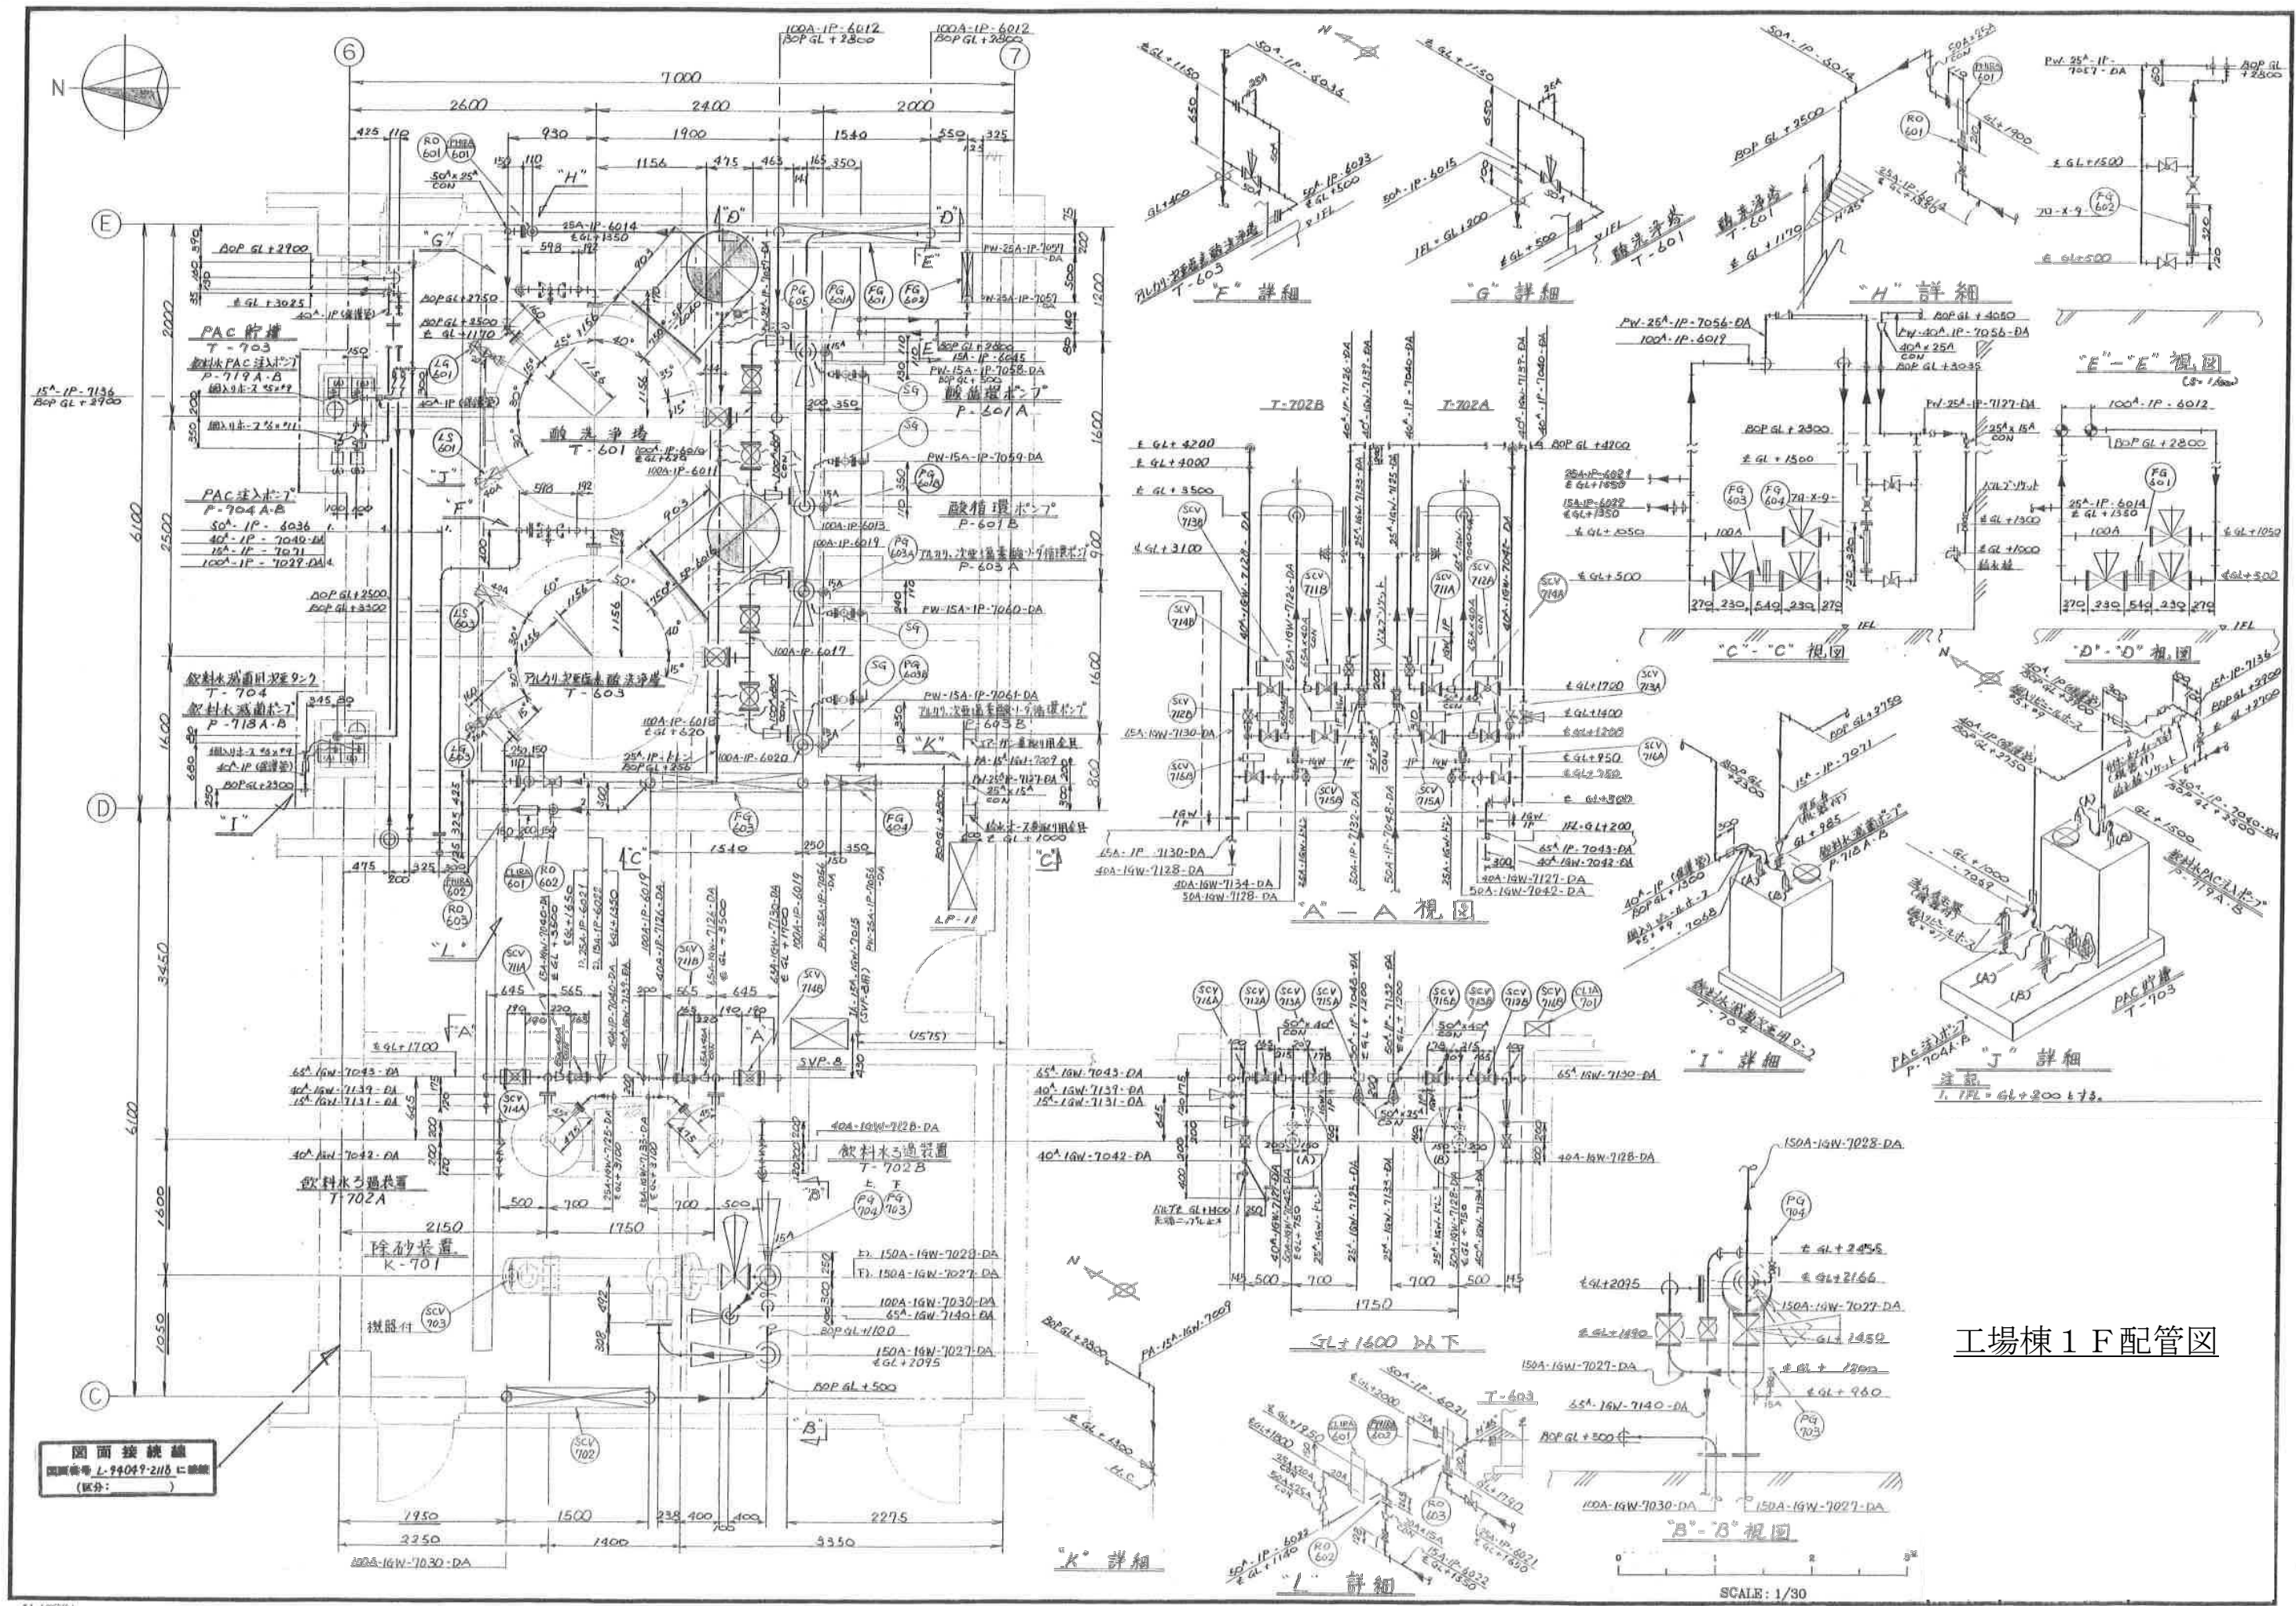

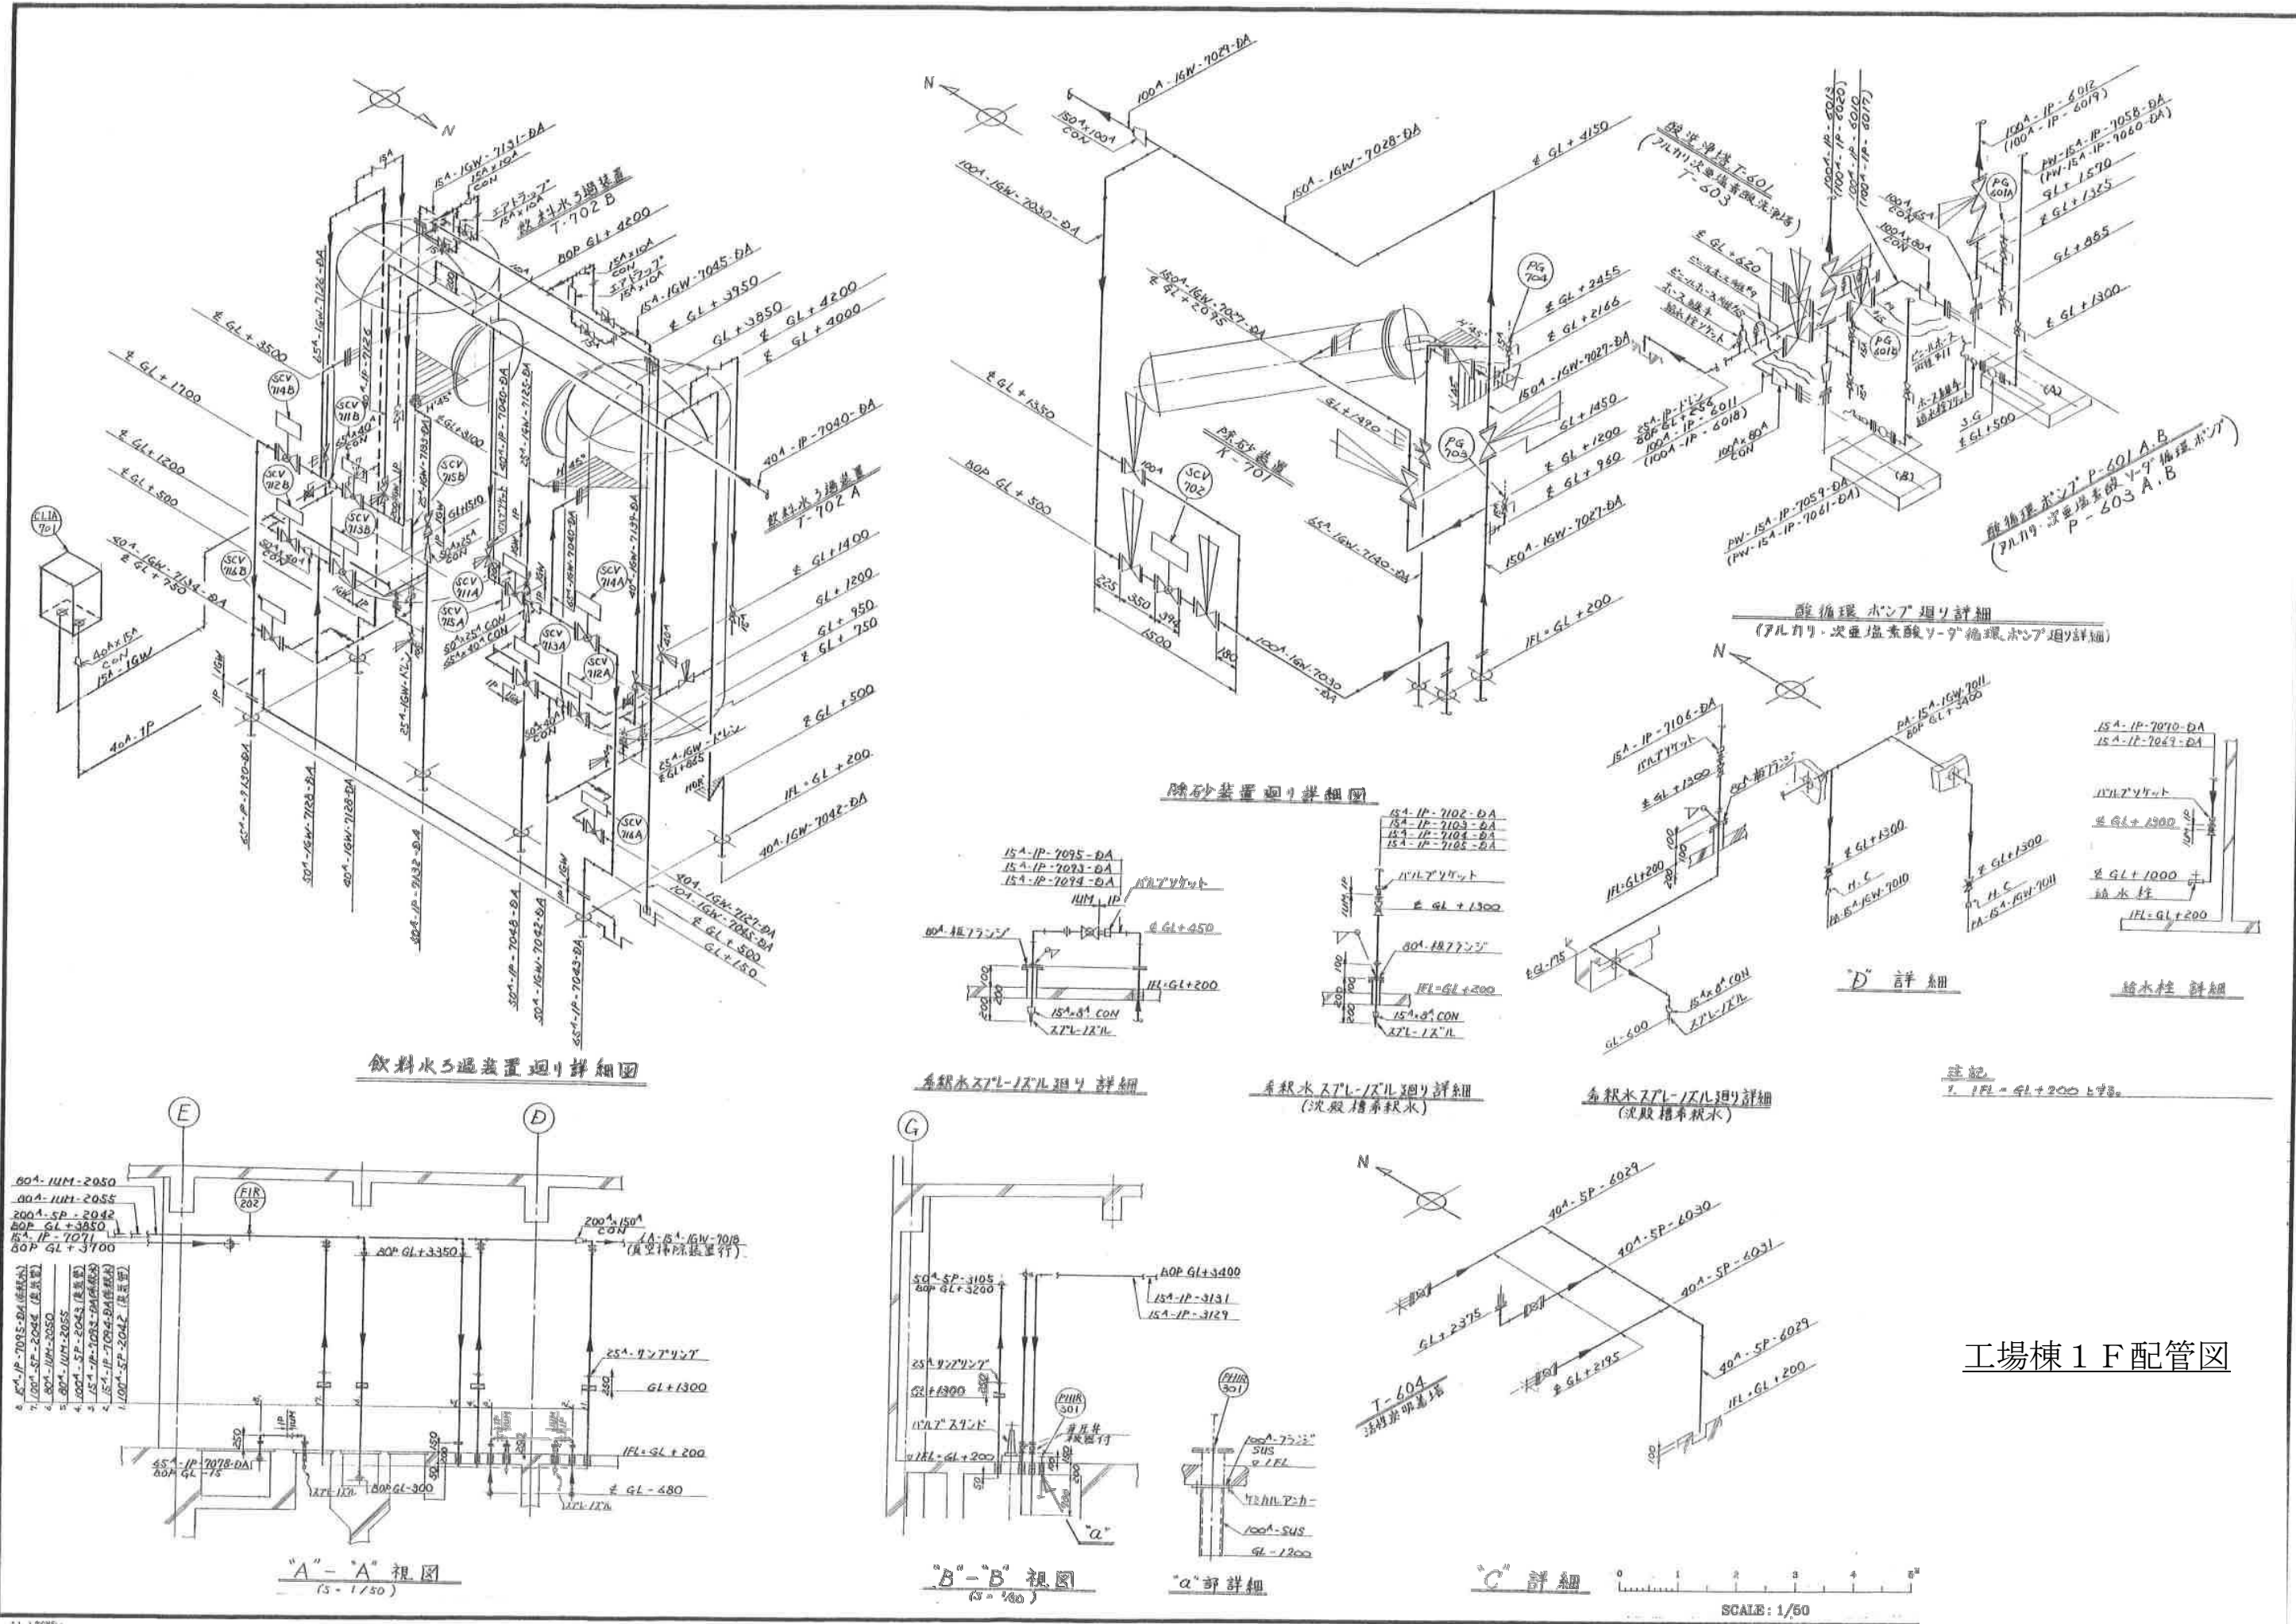

工場棟 1 F 配管図

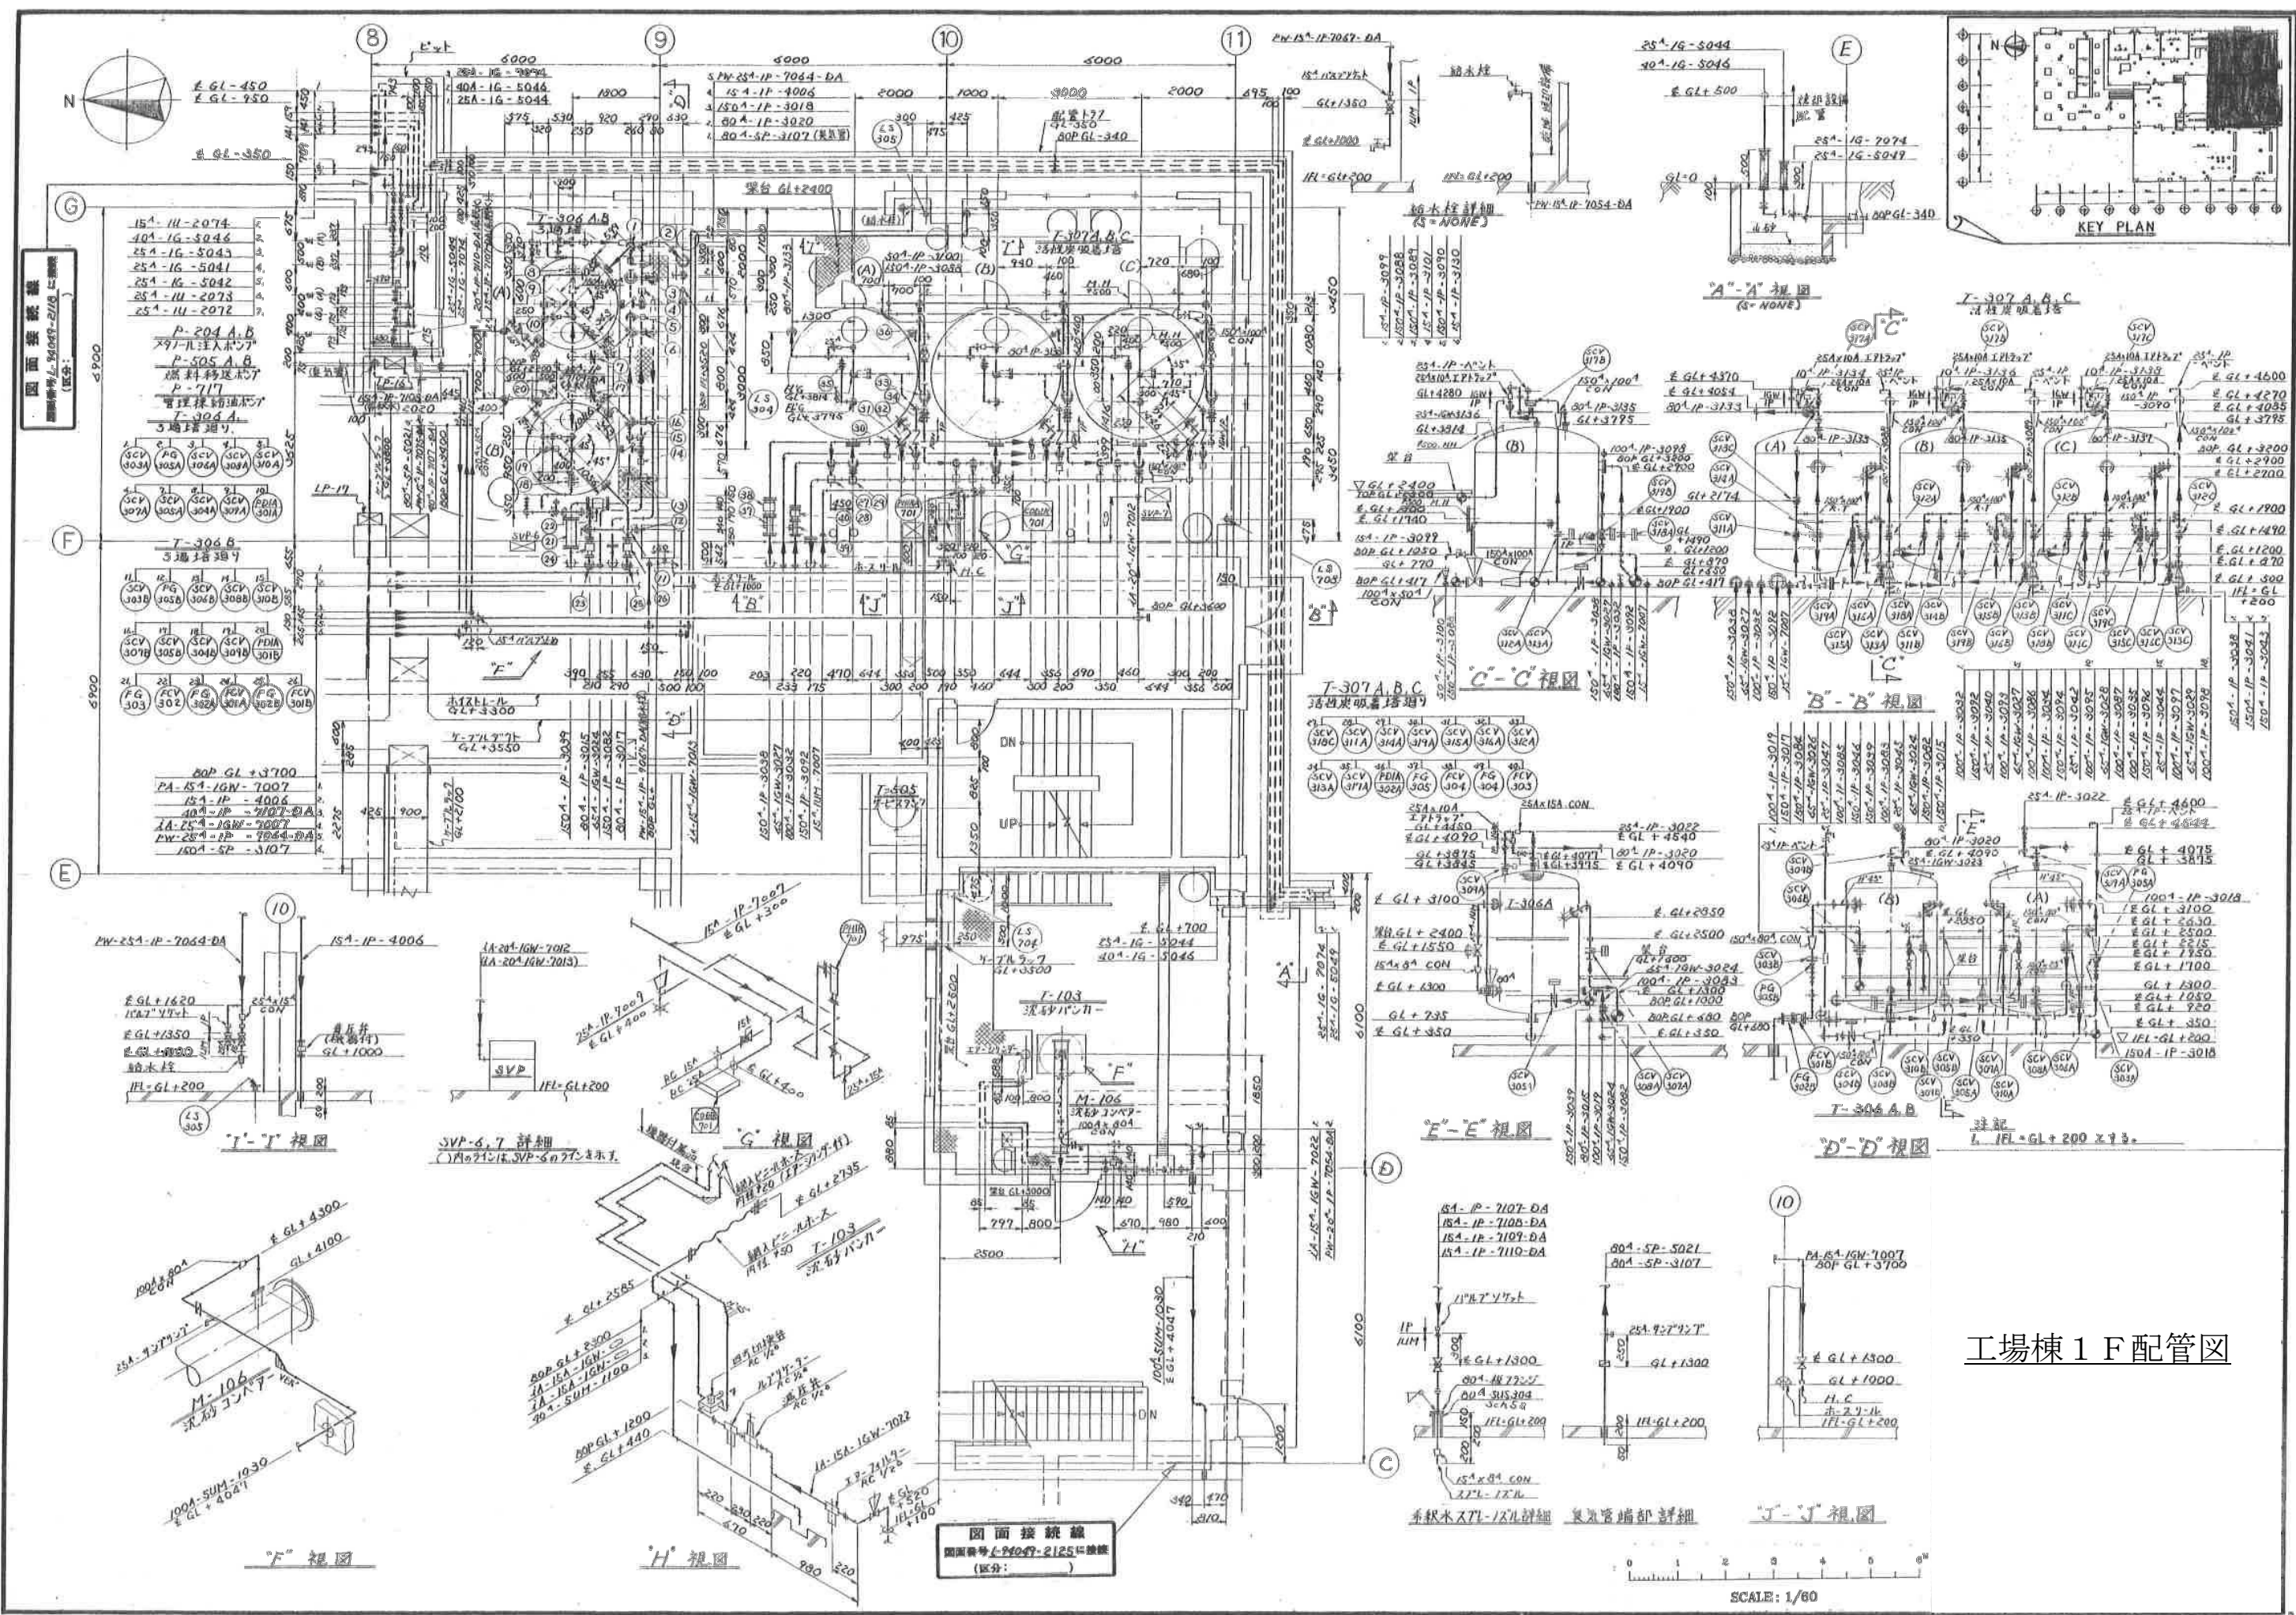

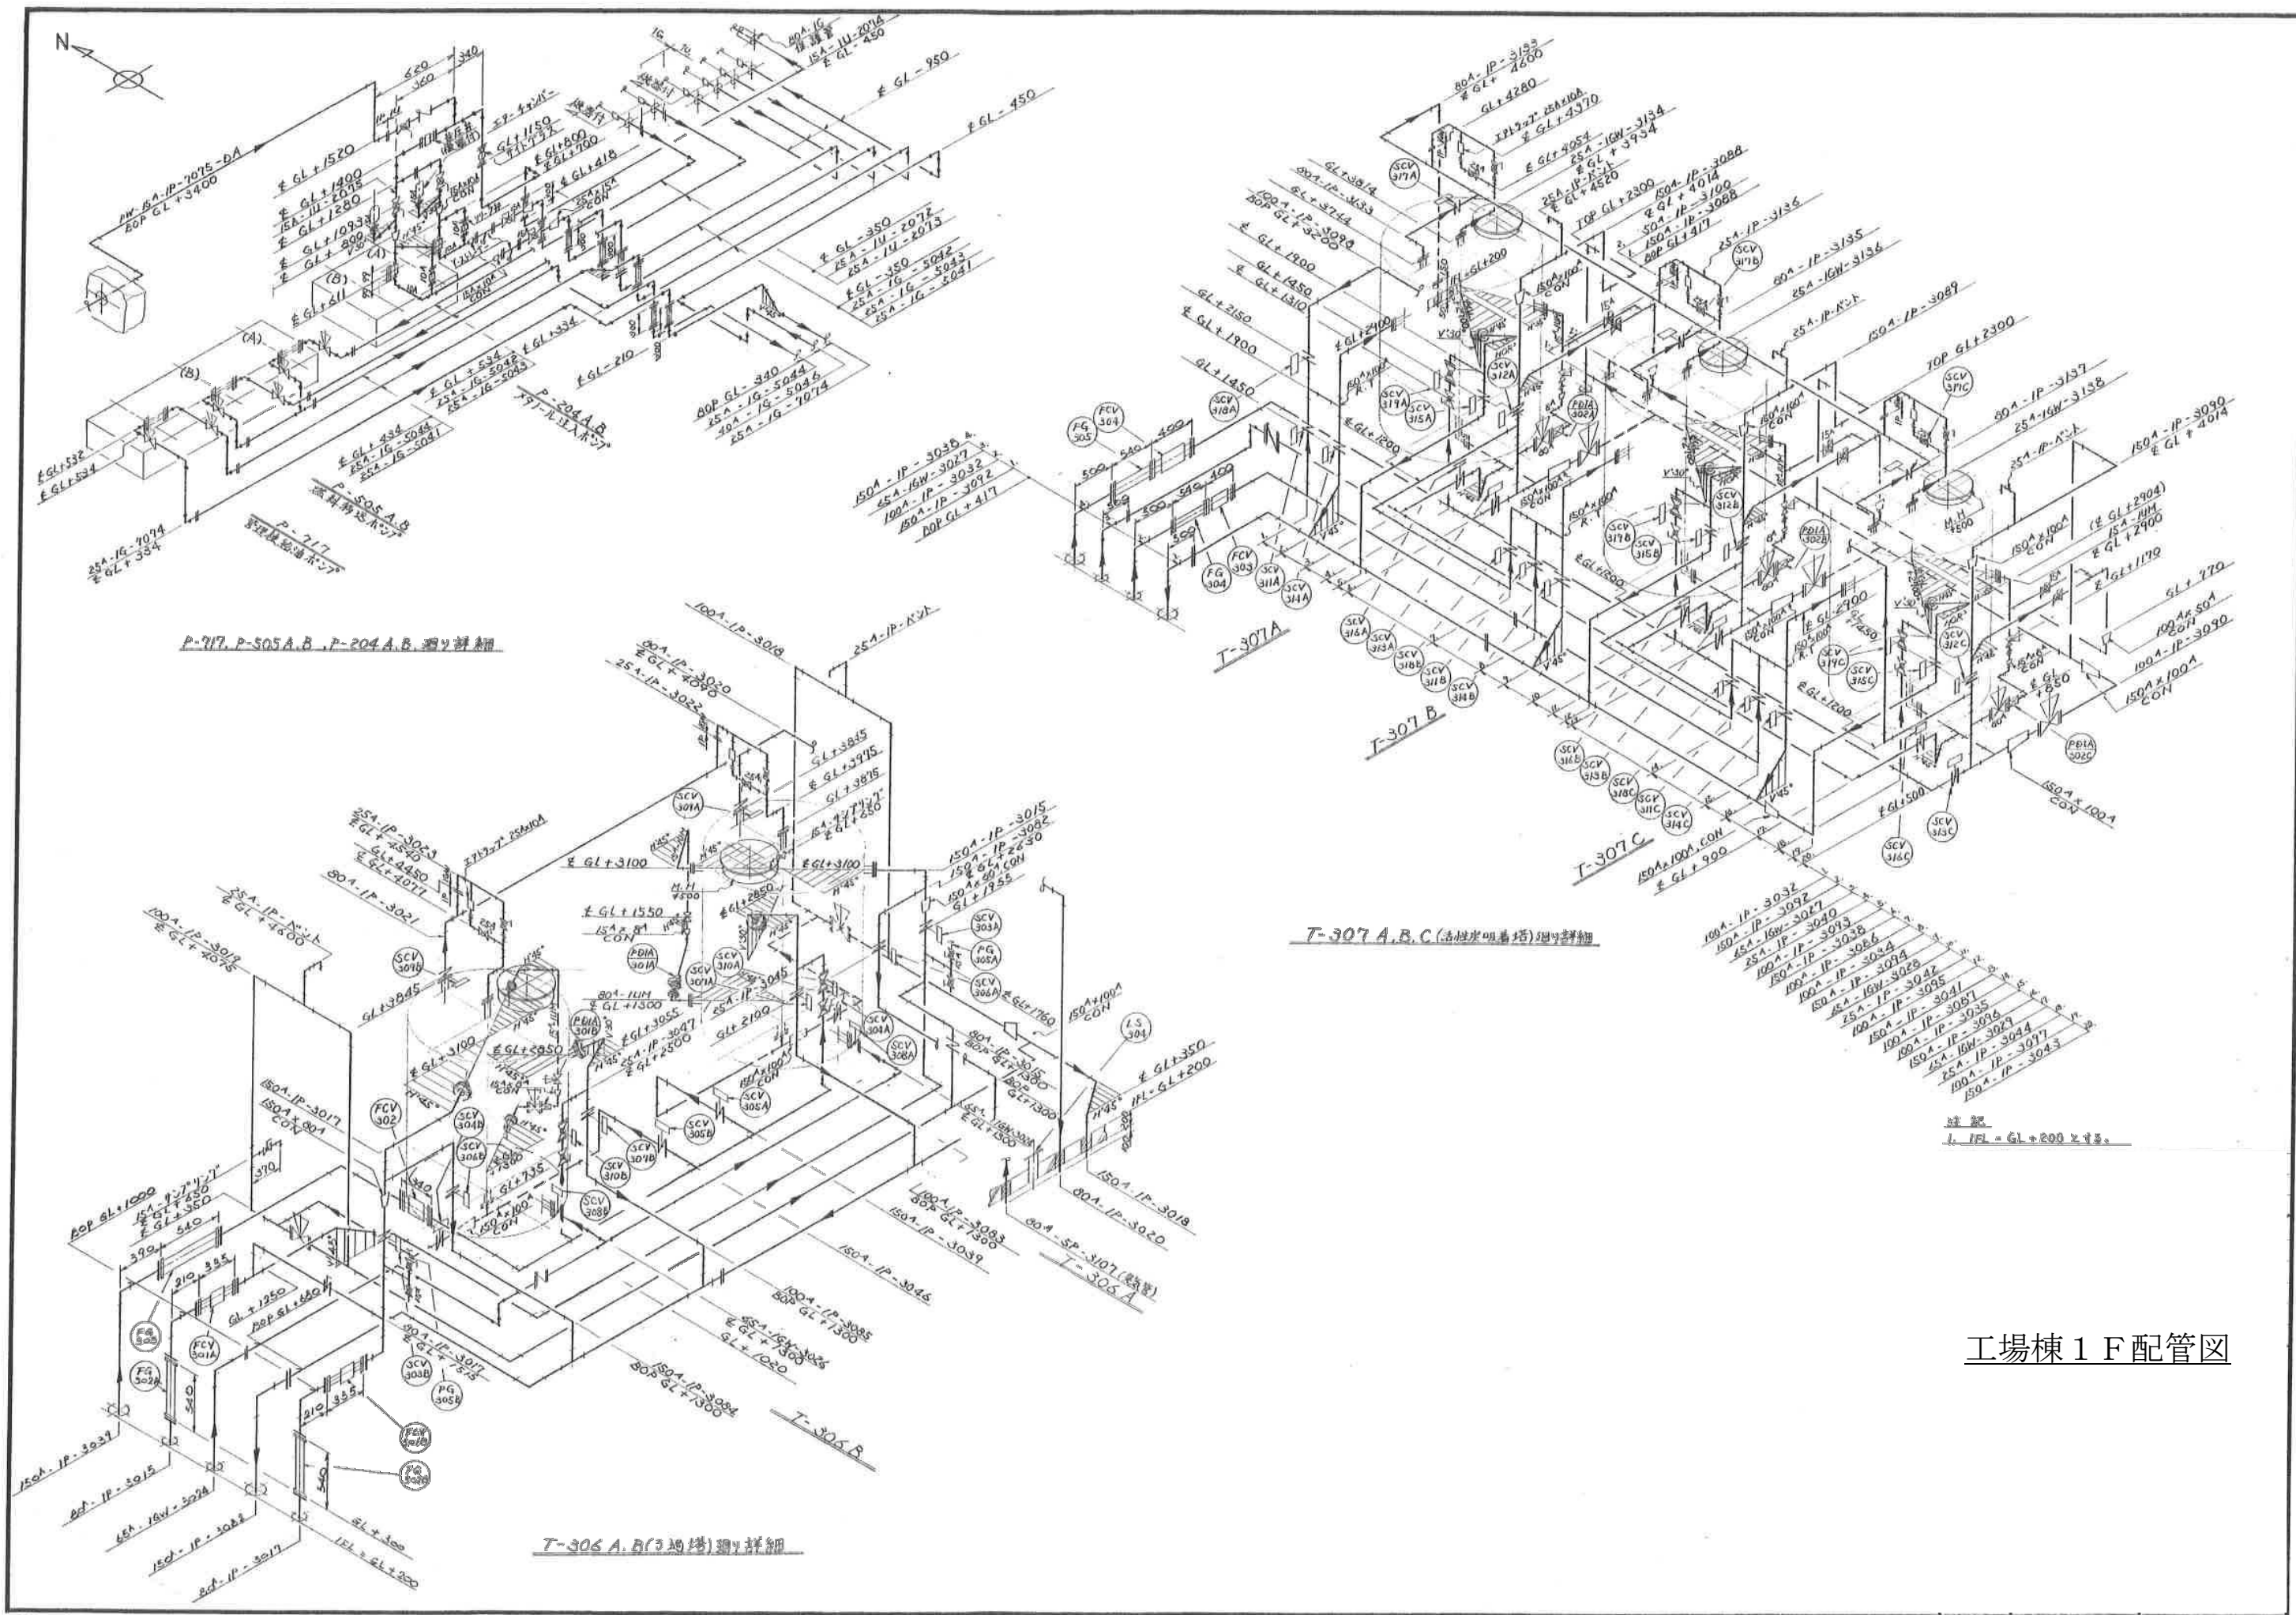

工場棟 1 F 配管図